Do Not Scale, All dimensions and conditions are to be checked on site prior to preparing drawings or commencing any work. © This drawing is the property of JDRM Architectural Design LLP and protected by the Copyright, Designs and Patents Act, 1988



E01 SOUTH ELEVATION 1:100
PROPOSED
0 0.5 1.0 2.0 3.0 4.0 5.0 10.0
Scale in metres

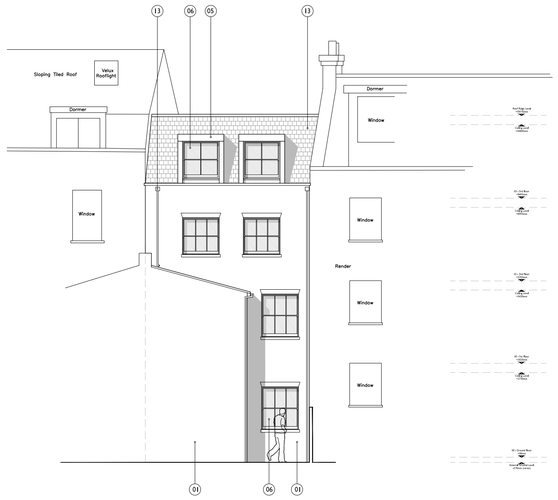

E02 NORTH ELEVATION 1:100
PROPOSED
0 0.5 1.0 2.0 3.0 4.0 5.0 10.0
Scale in metres

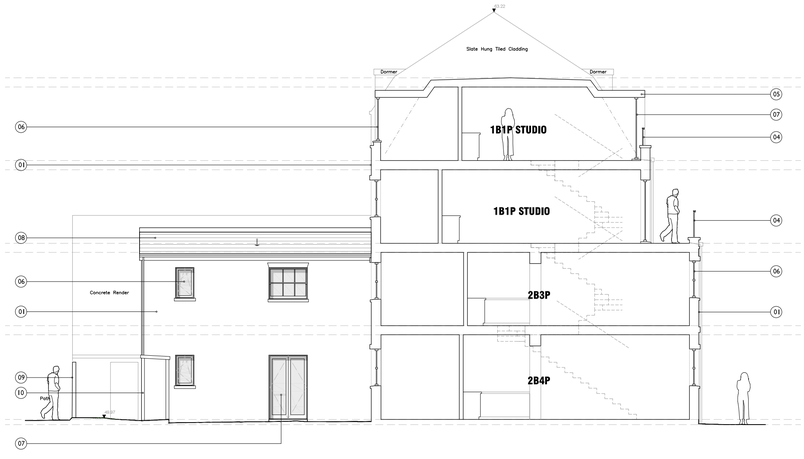

E03 WEST ELEVATION / SECTION A-A 1:100
PROPOSED
0 0.5 1.0 2.0 3.0 4.0 5.0 10.0
Scale in metres

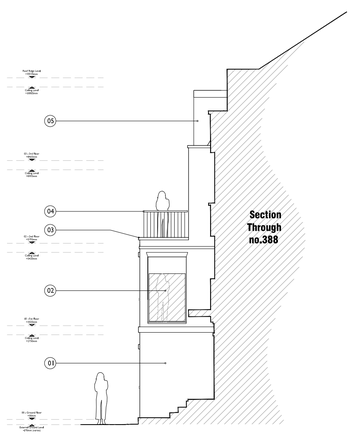

E04 EAST ELEVATION 1:100
PROPOSED
0 0.5 1.0 2.0 3.0 4.0 5.0 10.0
Scale in metres

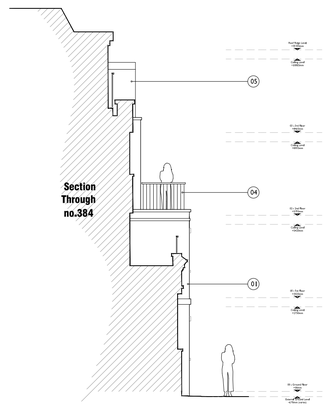

E05 WEST ELEVATION 1:100
PROPOSED
0 0.5 1.0 2.0 3.0 4.0 5.0 10.0
Scale in metres



SITE LOCATION KEY

MATERIAL KEY

01 White Sand + Cement Painted Render to match existing building + adjacent buildings.
02 Obscured Glazing Privacy Screen
03 Dark Grey Aluminium Parapet Capping
04 Dark Grey Powder Coated Metal Railings
05 Slate Tiled Cladding to Dormer
06 Timber Sash Double Glazed Windows, White Painted Finish
07 Timber Casement Double Glazed Doors, White Painted Finish
08 Slate Tiles
09 Existing Wall Boundary
10 Timber Fence Cycle and Bin Store with Felt Roof
11 Timber External Front Door, Painted. Colour TBC
12 Black uPVC Rainwater Goods
13 Slate Tiled Roof Covering

Rev:	Date:	Notes:	Drawn:	Checked:
A	10.01.2019	AMENDMENTS BASED ON PLANNING OFFICERS COMMENTS	RM	JD
/	24.10.2018	PLANNING ISSUE	RM	JD

Project:
386 BRIGHTON ROAD
SHOREHAM-BY-SEA, SUSSEX
EMPIRE LAND AND HOMES

JDRM ARCHITECTURAL DESIGN LLP

drawing number: **2115(31)001** rev: **A**

PROPOSED ELEVATIONS + SECTION AA

SCALE 1:100 @ A1

Issued for: **APPROVAL**

Drawn by: RM
Checked by: JD

J D R M / 17 Coventry St / Brighton / BN1 5PP / www.jdrmarchitecture.com