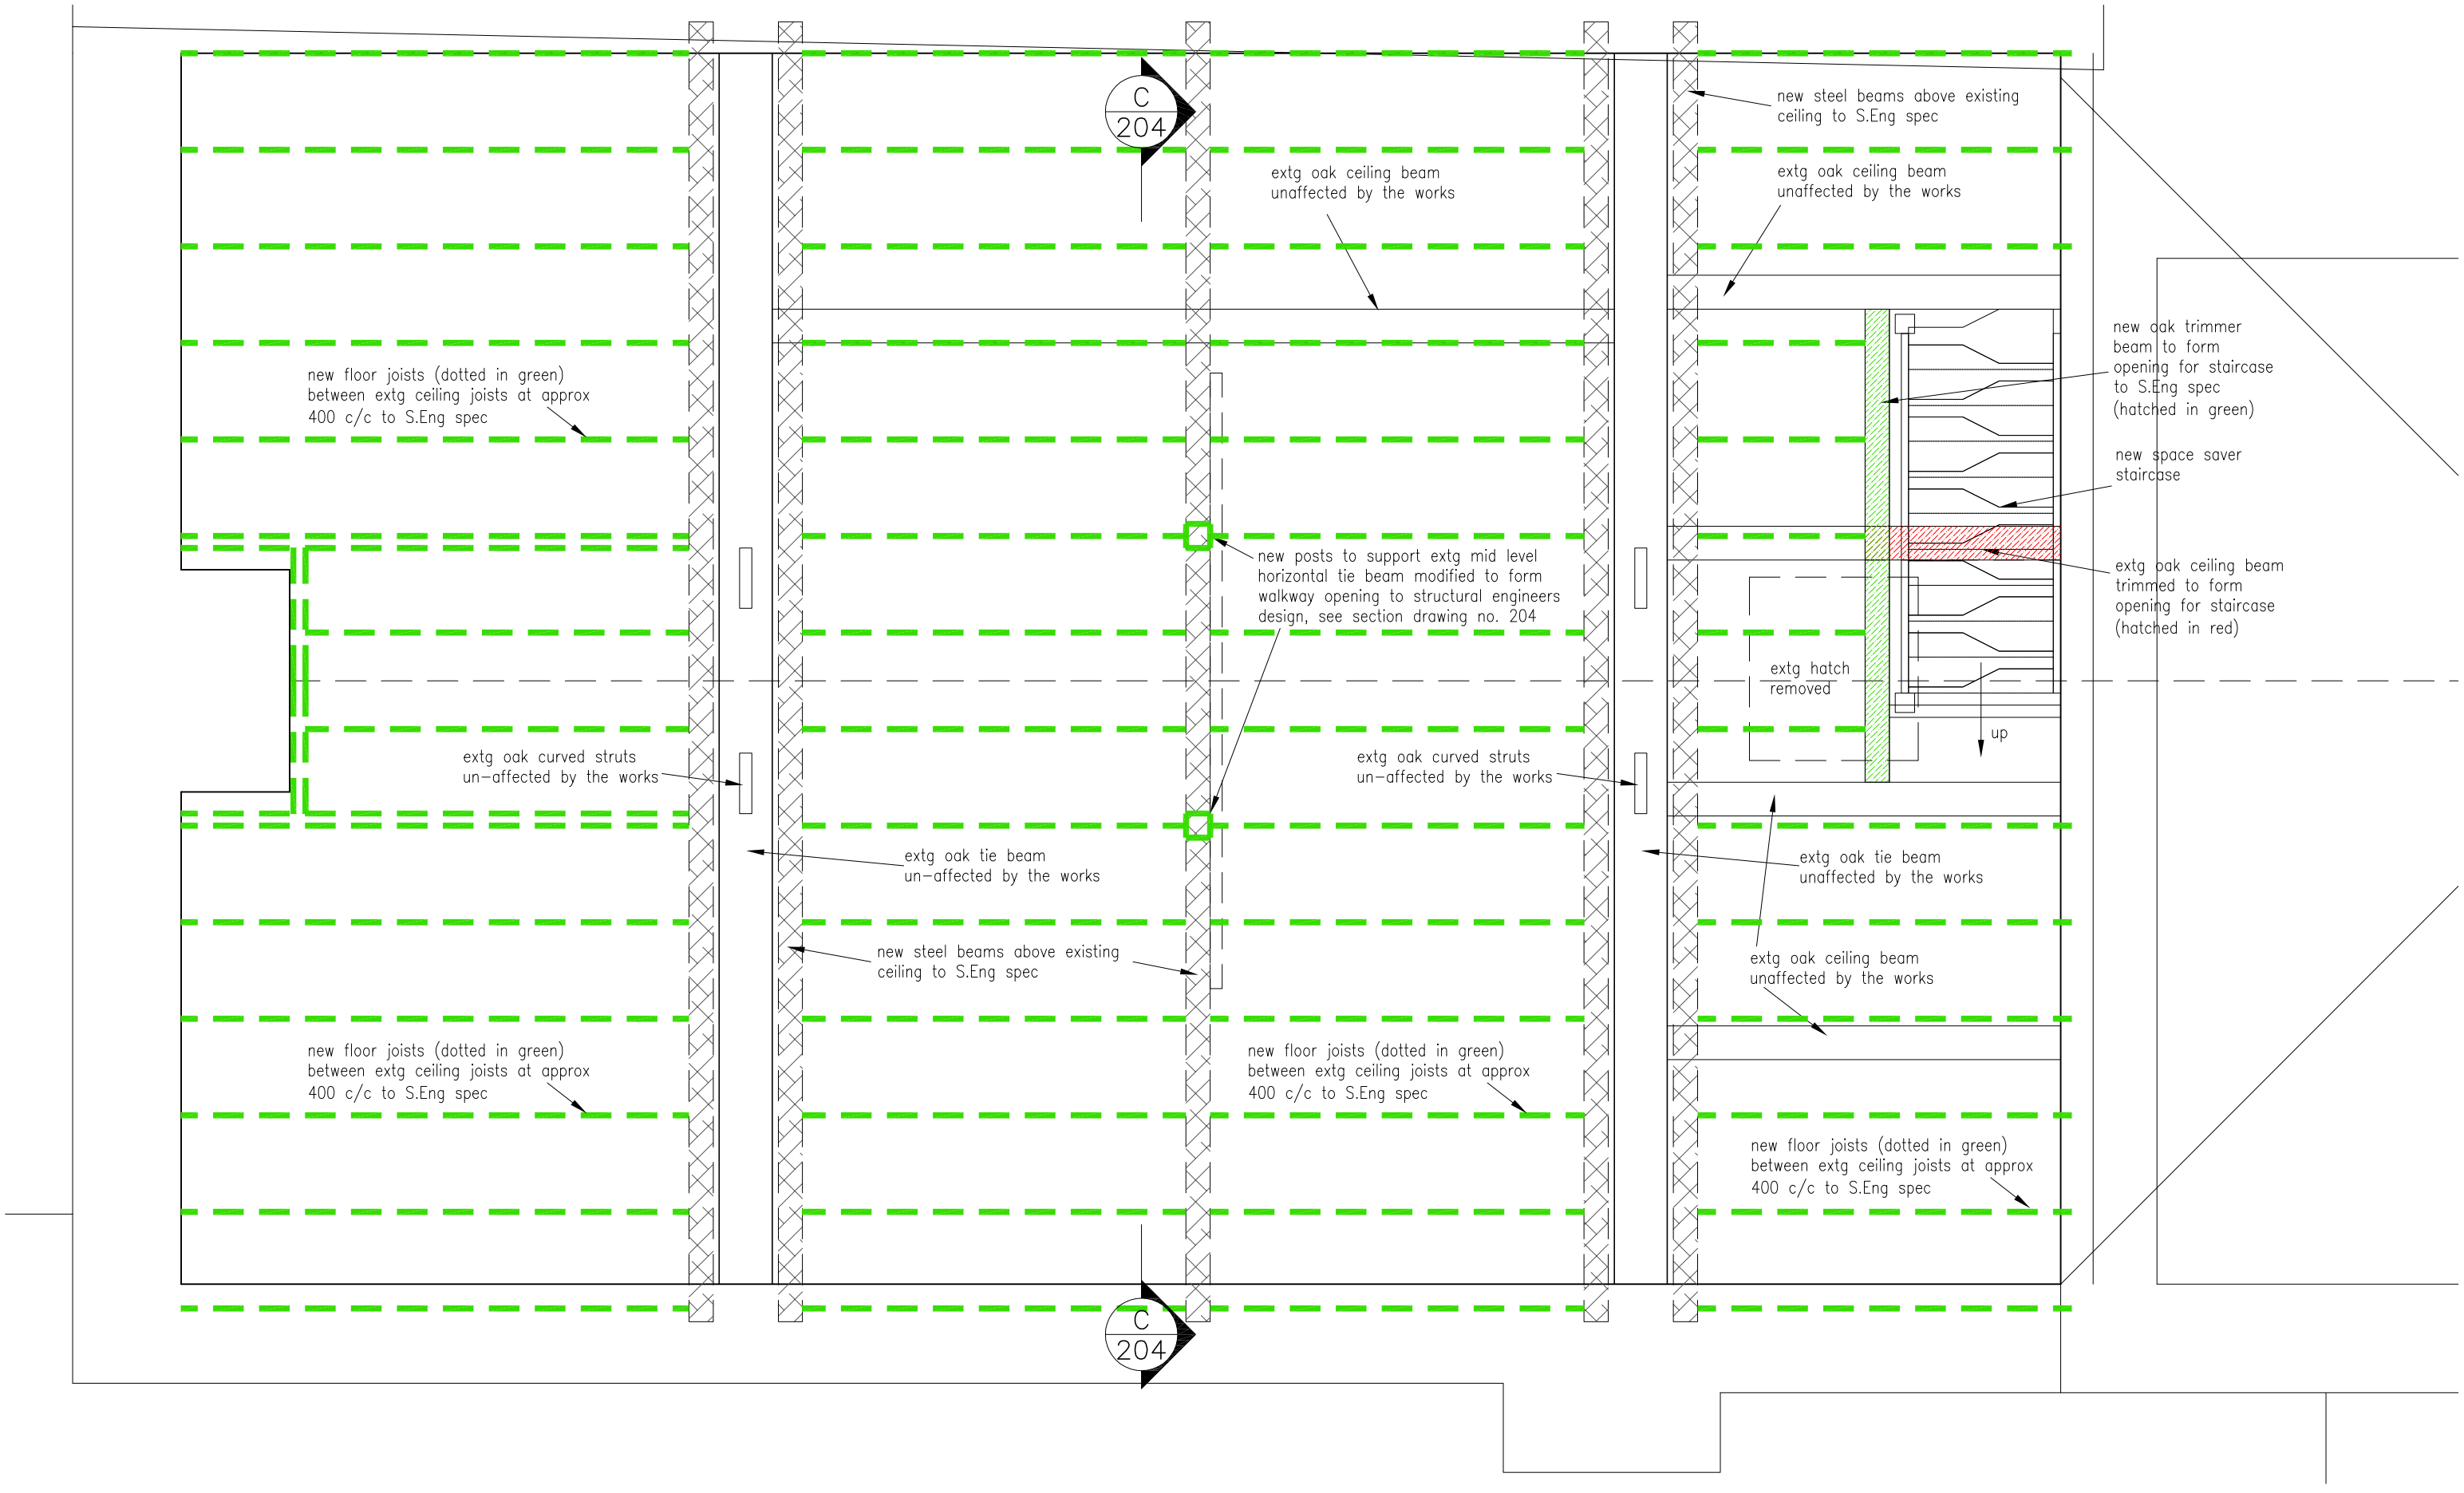

Do not scale this drawing except for planning purposes. Check all dimensions on site

Revisions
A -

Project	Church Farm House West, 24 Manor Road, N. Lancing, BN15 0HA
Drawing title	Ceiling structure layout as proposed
Drawing No	2302/P/206
Scale	1/25@A3
Date	July 2023
Status	Planning

John Whiting • Architect

14 Bates Road, Brighton, BN1 6PG
M: 07818 443753 E: jw@johnwhiting.co.uk
www.johnwhiting.co.uk