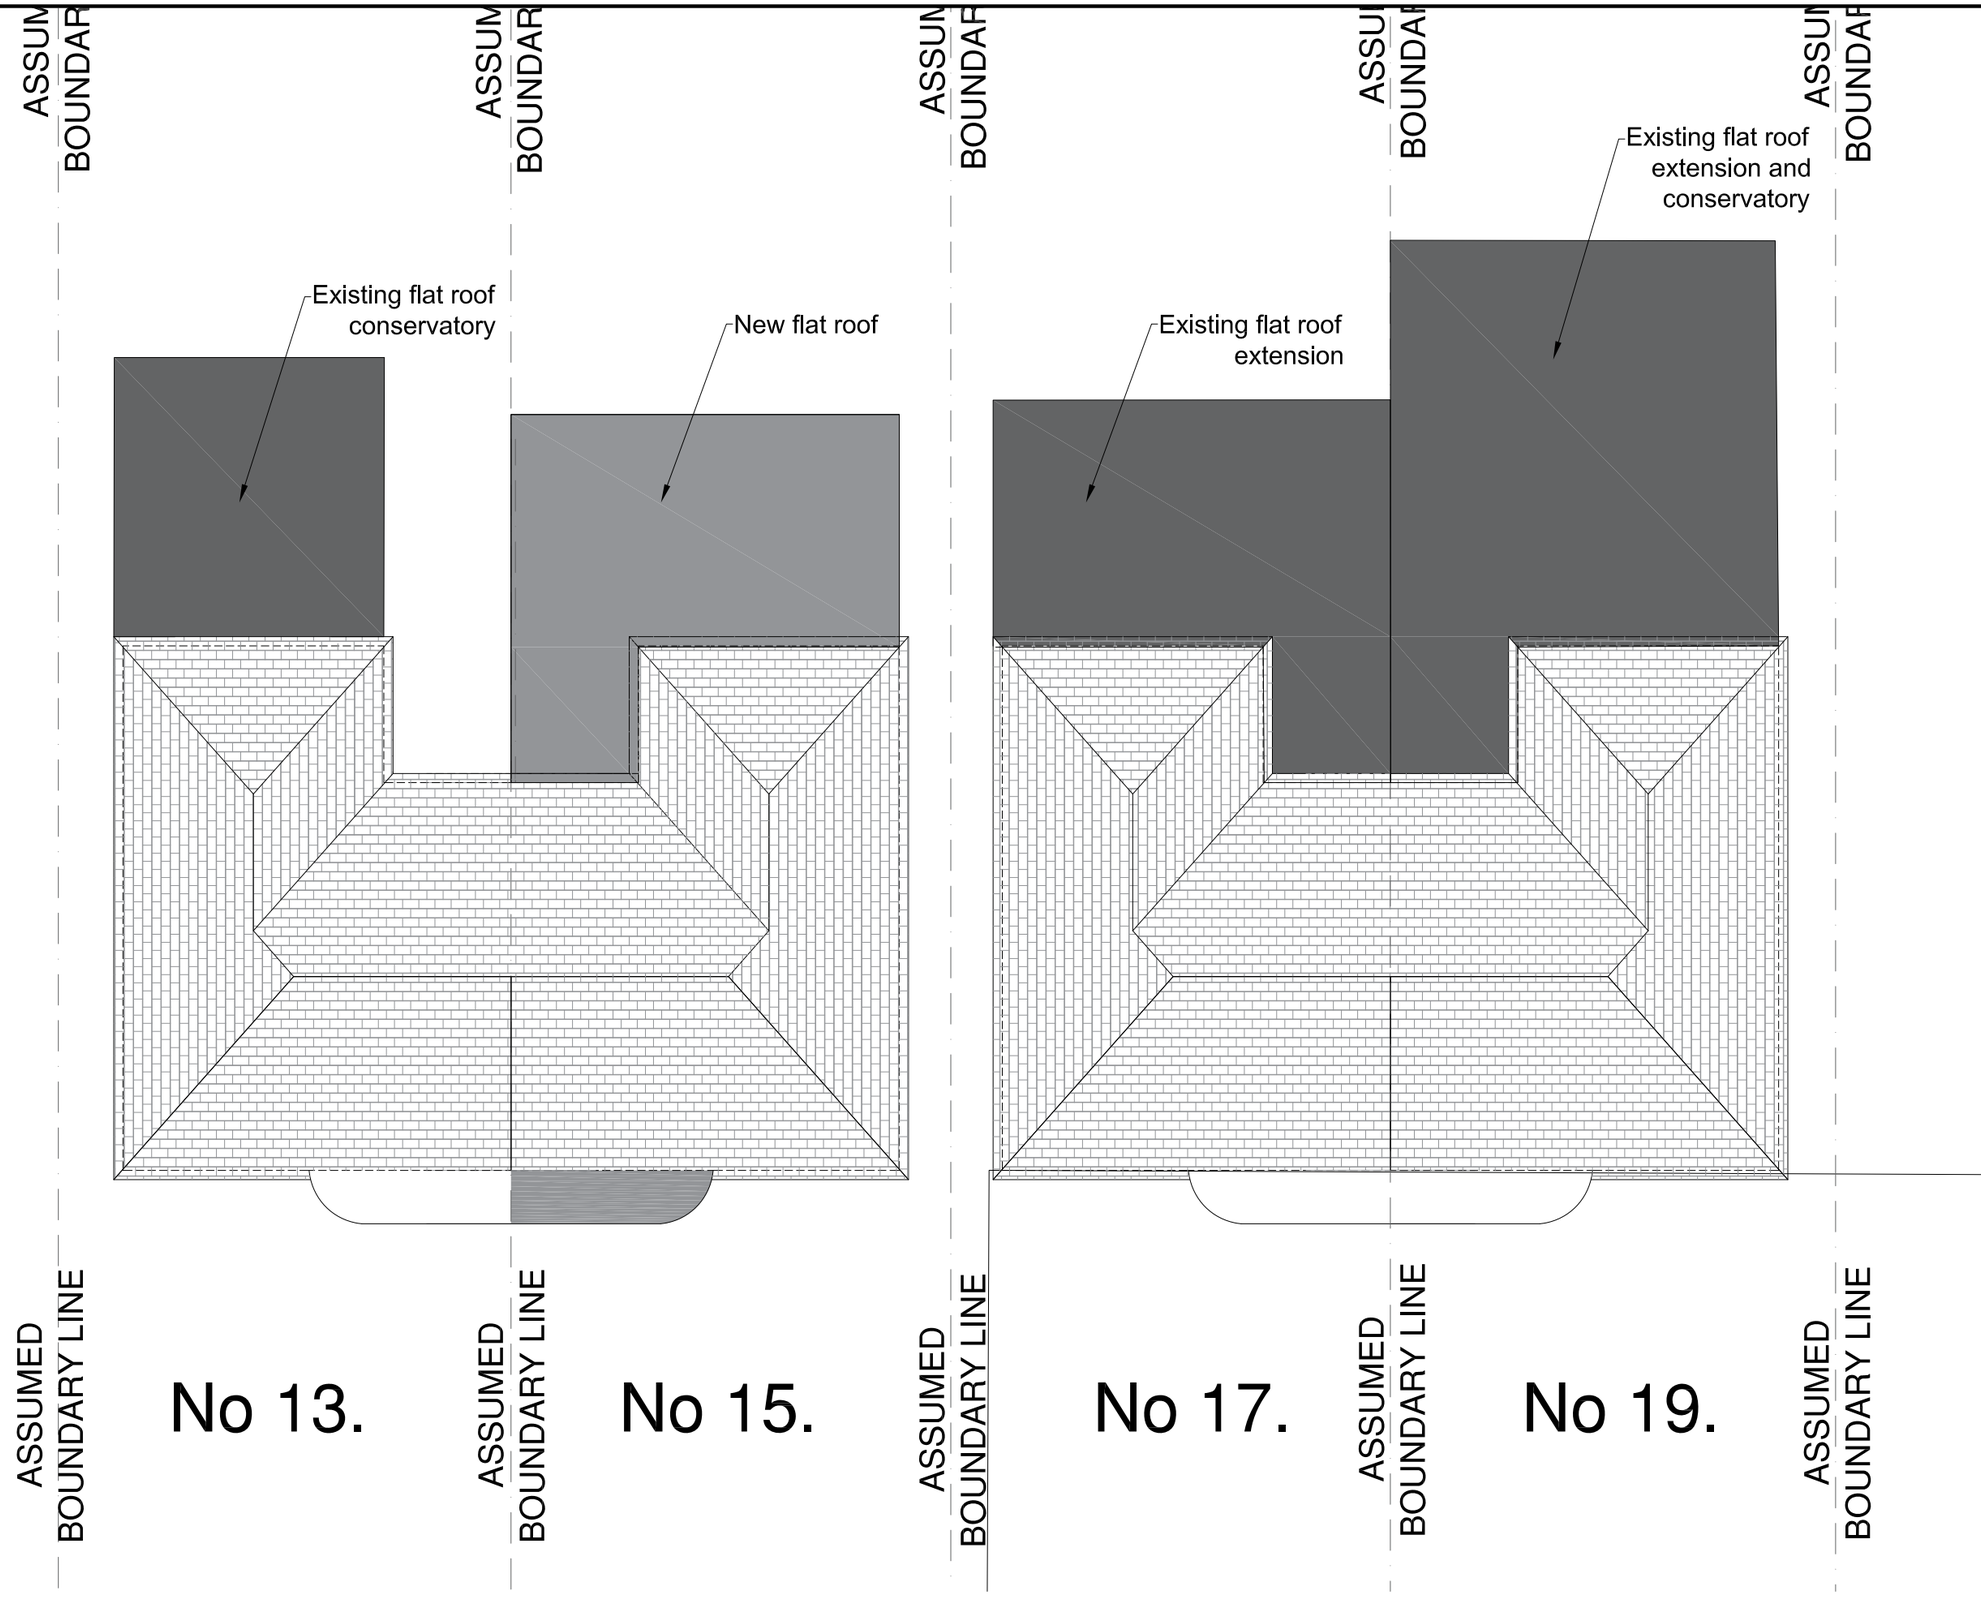

Proposed Roof Plan with Adjoining Neighbours
at 1:100 Scale

Notes
All details are indicative only. All dimensions to be checked on site by contractor prior to commencement of works. Any discrepancies in drawings to be reported to SYR CONSULTANTS.
For existing materials see Dwg No. PH/01

Rev.	Amendments	Date	Drw.

SYR Consultants
SPITFIRE HOUSE,
7 NETTLETON AVENUE,
TANGMERE, WEST SUSSEX, PO20 2HZ
TEL **01243 940730** MOB **07850122634**
EMAIL: **rsyred@syrconsultants.com**

CLIENT:
Mr and Mrs M. Unsworth
15 George V Avenue
Lancing
West Sussex
BN15 8NG

PROJECT:
Prior Approval for Rear Extension
15 George V Avenue
Lancing
West Sussex
BN15 8NG

DRAWING TITLE:
Proposed Roof Plan with Adjoining Neighbors

DRAWN:	JOB NO:	SCALE:
RCS	01/02/2022	As Shown @A3
CHECKED: SJS	DRAWING NO: PR/03	REV:
DATE: Feb 2022		

© SYR Consultants.