**Plan 1 of 3**

The property owner is required to serve a party structure notice on the adjoining owner as required by The Party Wall etc Act 1996.

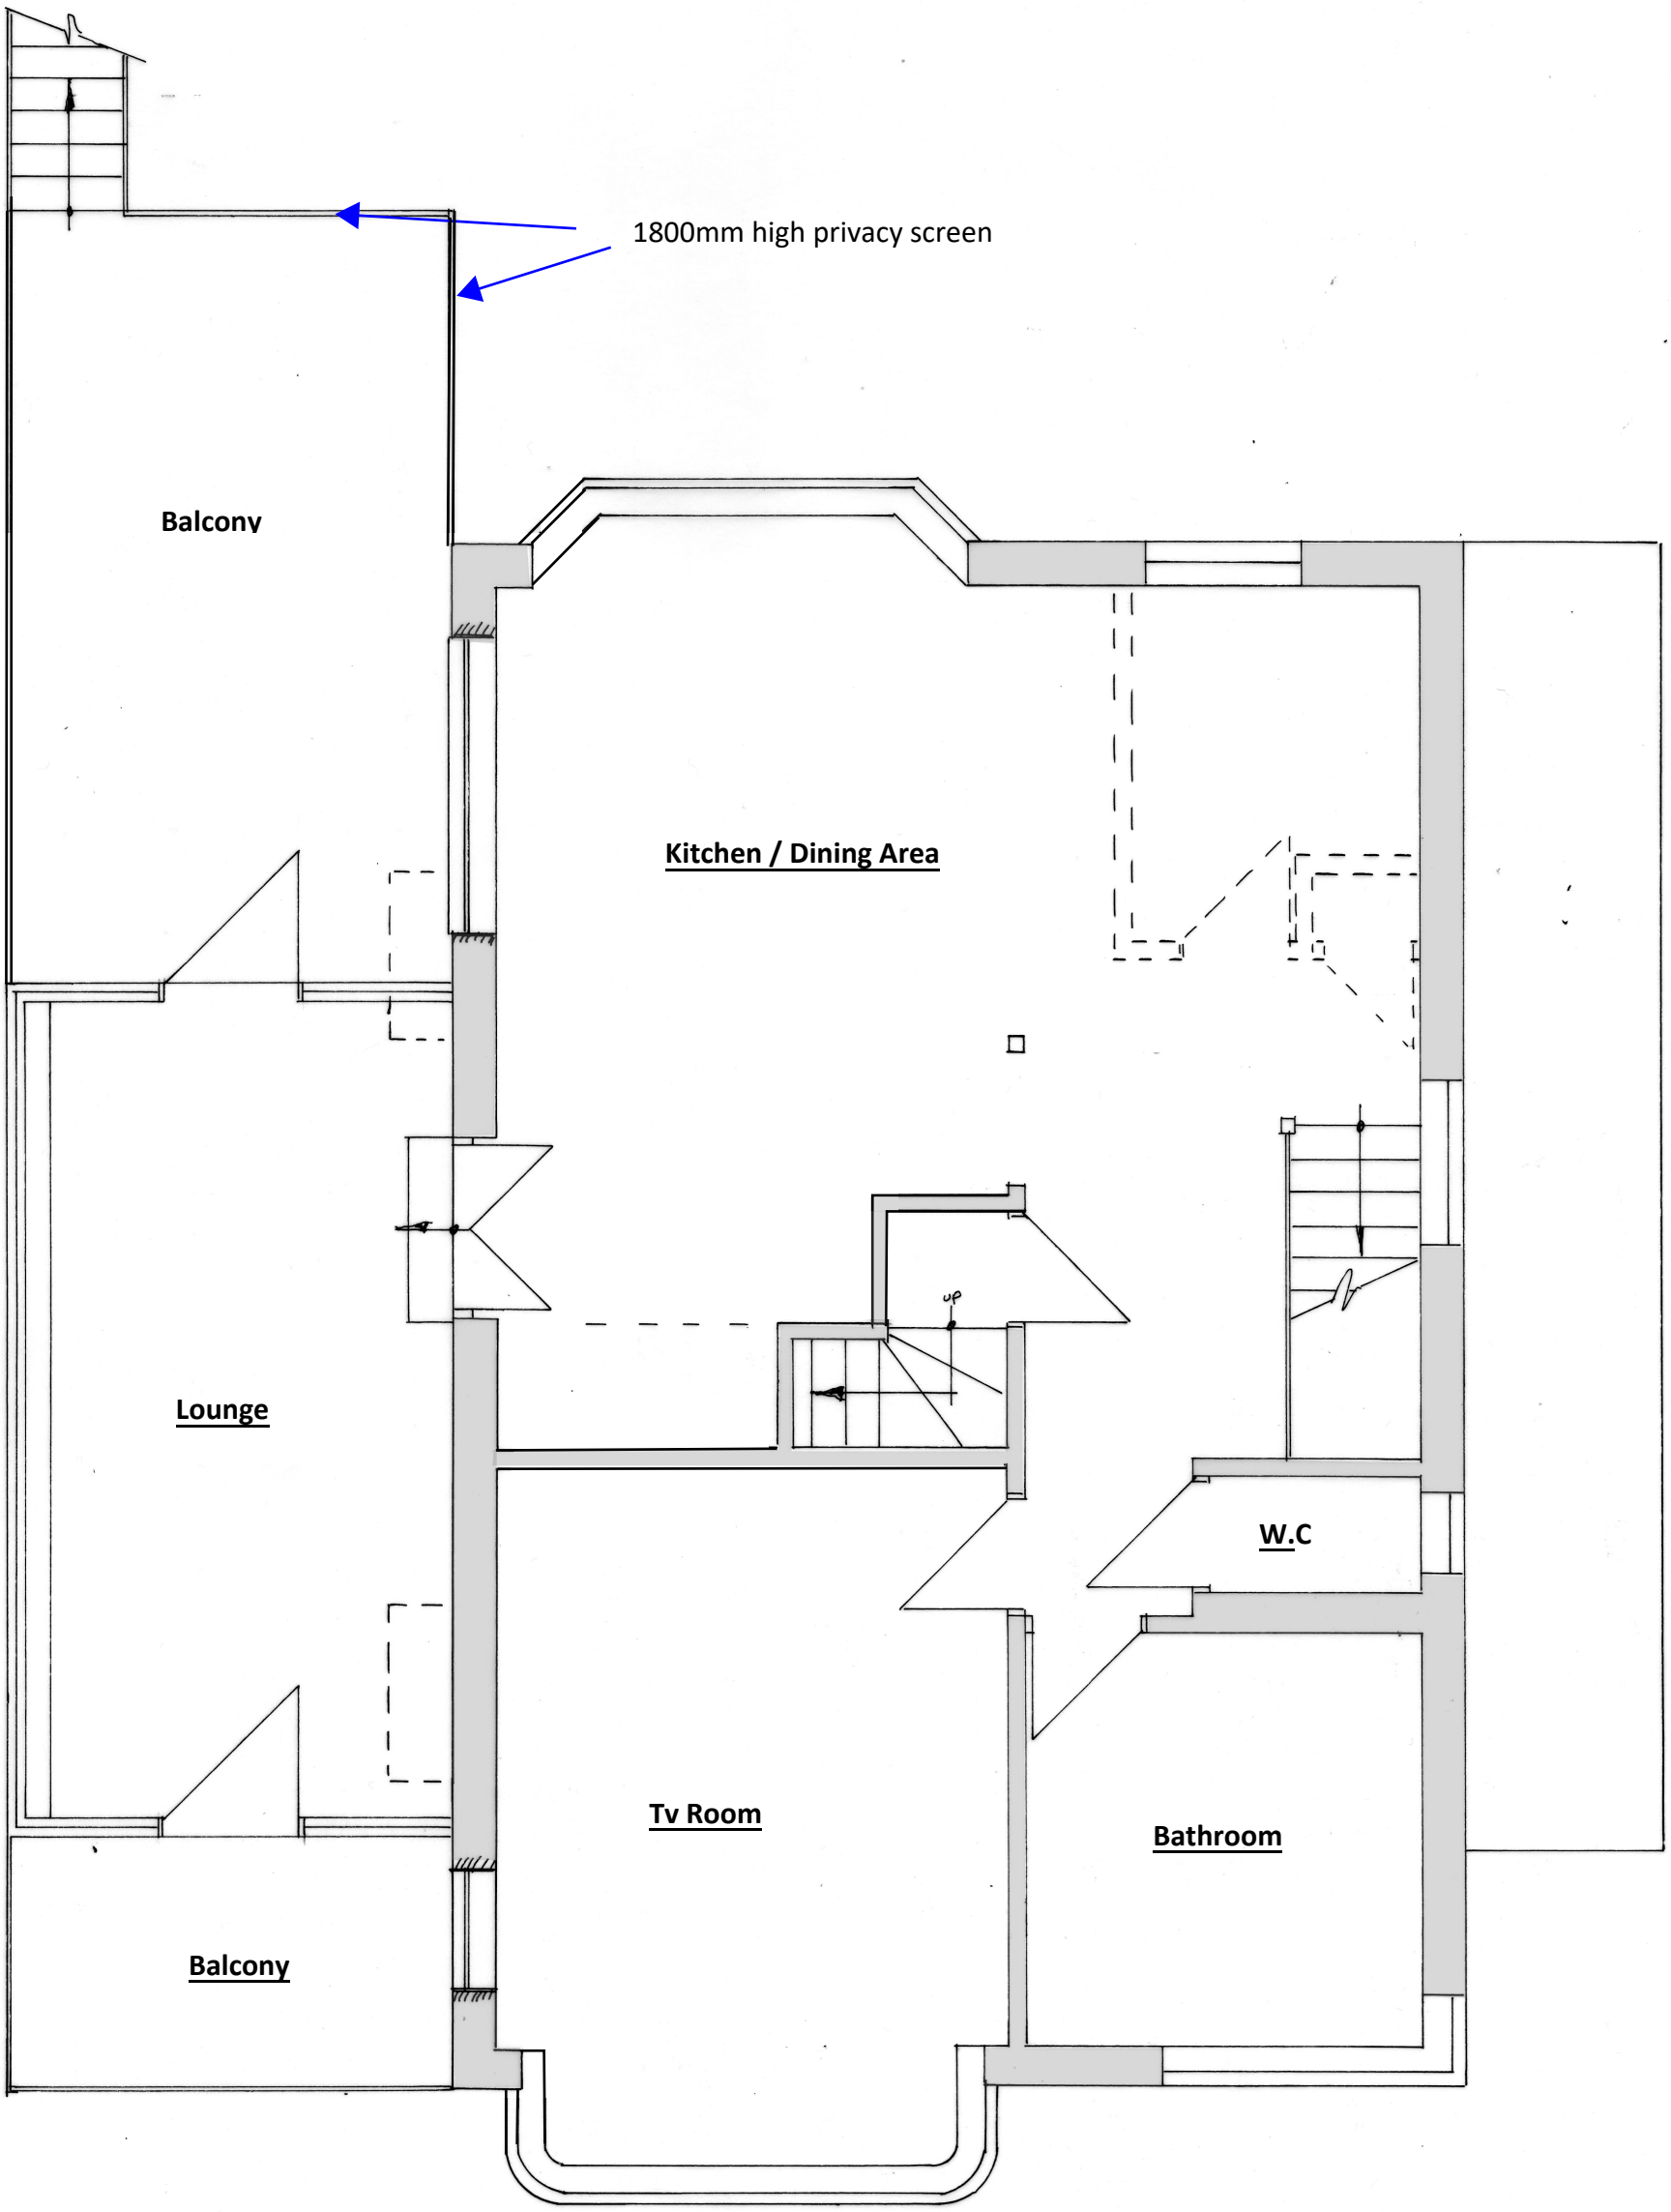


0 1 2 3 4 5 6 7 8 9 10 1:100

0 1 2 3 4 5 6 7 8 9 10 1:50 @ A3

cabe chartered association of building engineers

| | | | |
|---|---|---|---|
| **BSB** *S.Barrett Architectural, Structural & Party Wall Services*<br>*stevebsbltd@yahoo.com*<br>*07974 715009*<br>cabe chartered association of building engineers | **1 Anscombe Road, Goring, Worthing** | **First floor conservatory & balcony**<br>CBuildE chartered building engineer | **CLIENT:** Bayley<br>**DATE:** 21.12.2023<br>**DRWG No:** BSB/23049/6/C<br>**A3** |