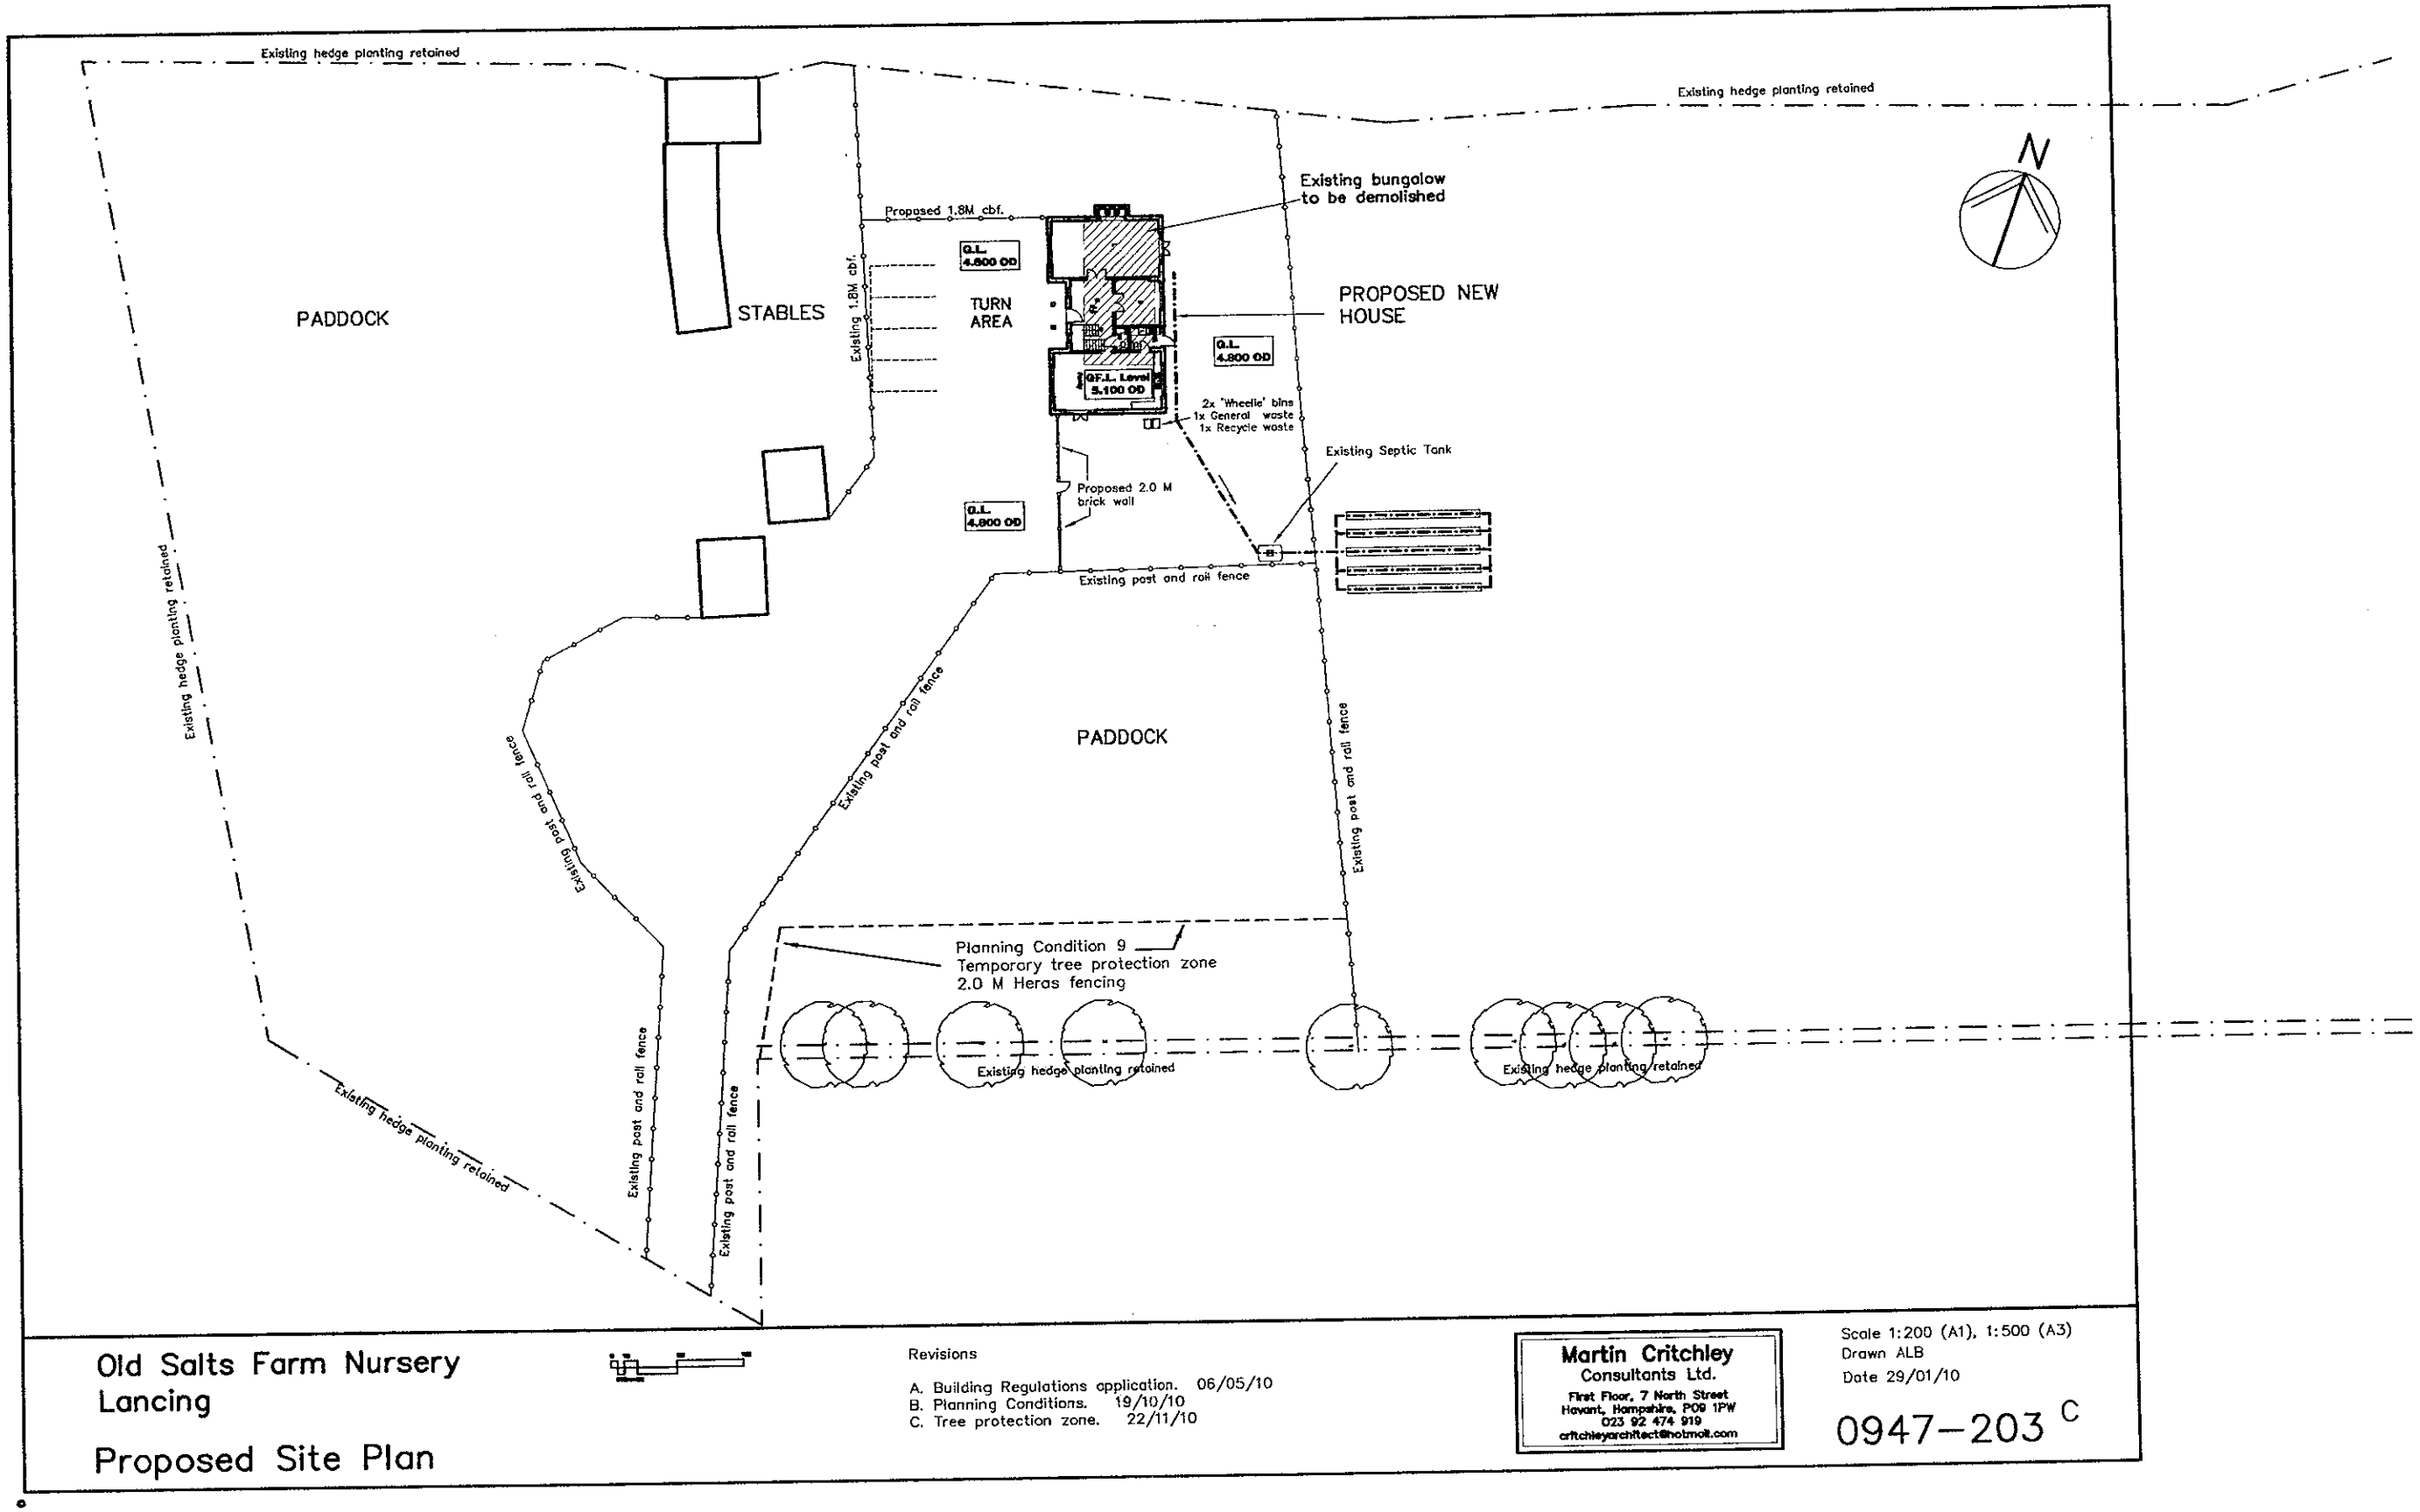

Old Salts Farm Nursery
Lancing

Proposed Site Plan

Revisions

A. Building Regulations application. 06/05/10
B. Planning Conditions. 19/10/10
C. Tree protection zone. 22/11/10

Martin Critchley
Consultants Ltd.
First Floor, 7 North Street
Havant, Hampshire, PO9 1PW
023 92 474 919
critchleyarchitect@hotmail.com

Scale 1:200 (A1), 1:500 (A3)
Drawn ALB
Date 29/01/10

0947–203 C