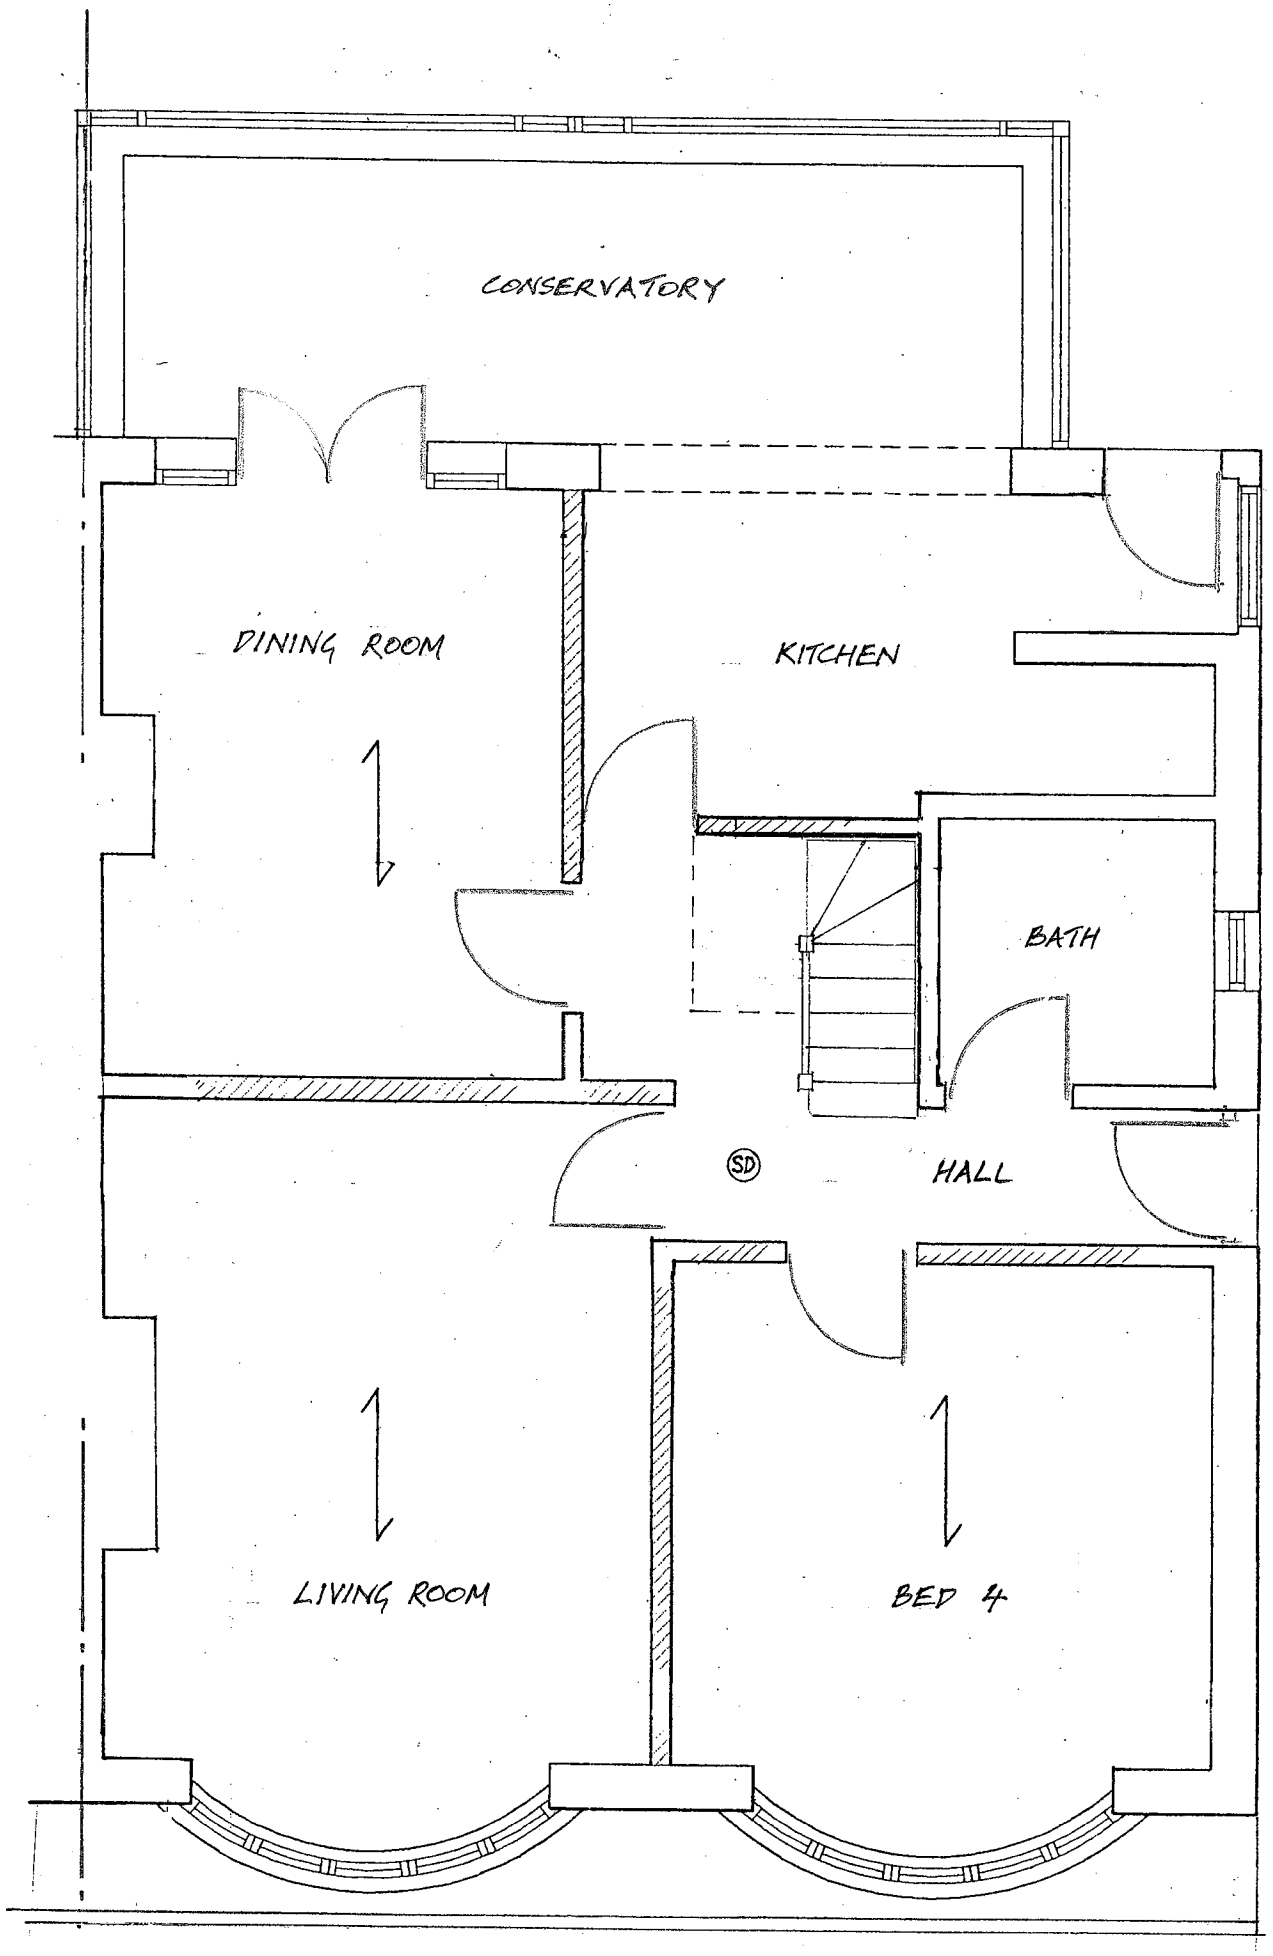

GROUND FLOOR PLAN

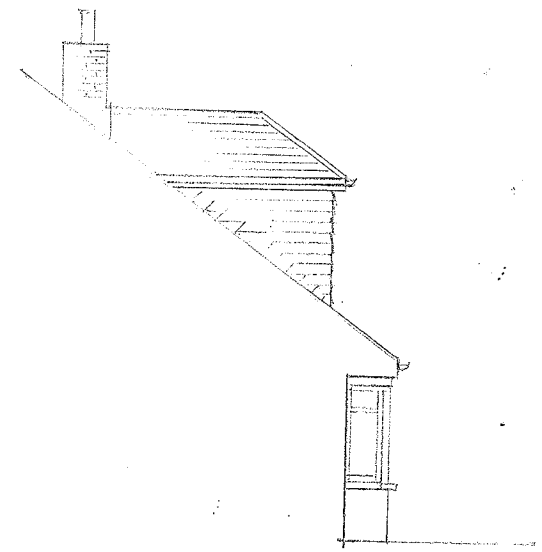

NORTH ELEVATION

All dimensions to be checked on site

Acc 1045710

23 NOV 2010

A	North Elevation added 8/11/2010

REVISIONS

M.J.J. TANNER
SOUTH HAMBYE
16 NORTH LANE
EAST PRESTON
WEST SUSSEX BN16 1DA
TEL/FAX: 01903 774211

MR & MRS I McLAUGHLIN
25 GRINSTEAD LANE
LANCING
BN15 9DU
Tel 01903 765629

NEW FRONT DORMERS TO EXISTING ROOMS IN ROOF

GRD FLOOR PLAN

DATE	OCT 2010
SCALE	1:50
DRG No	808-2 A