







Location Plan
Scale: 1:1250



Block Plan
Scale: 1:500

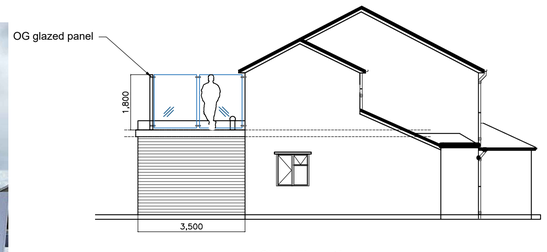

Proposed Side Elevation
Scale: 1:100

DETAIL D - Parapet

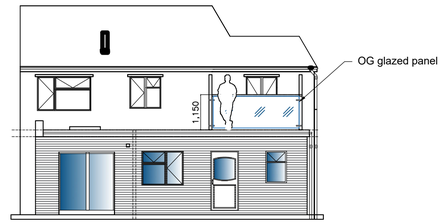

Proposed Rear Elevation
Scale: 1:100

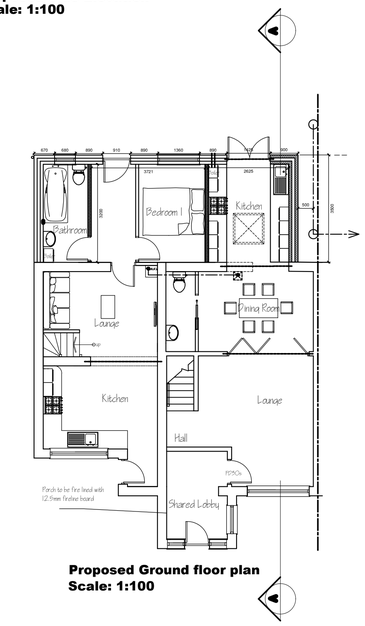

Proposed Ground floor plan
Scale: 1:100

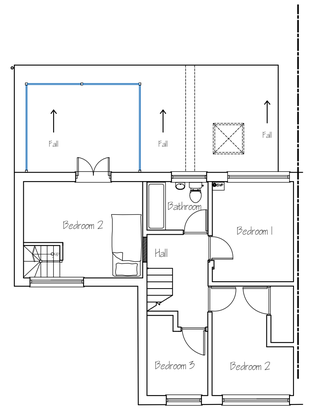

Proposed First floor plan
Scale: 1:100

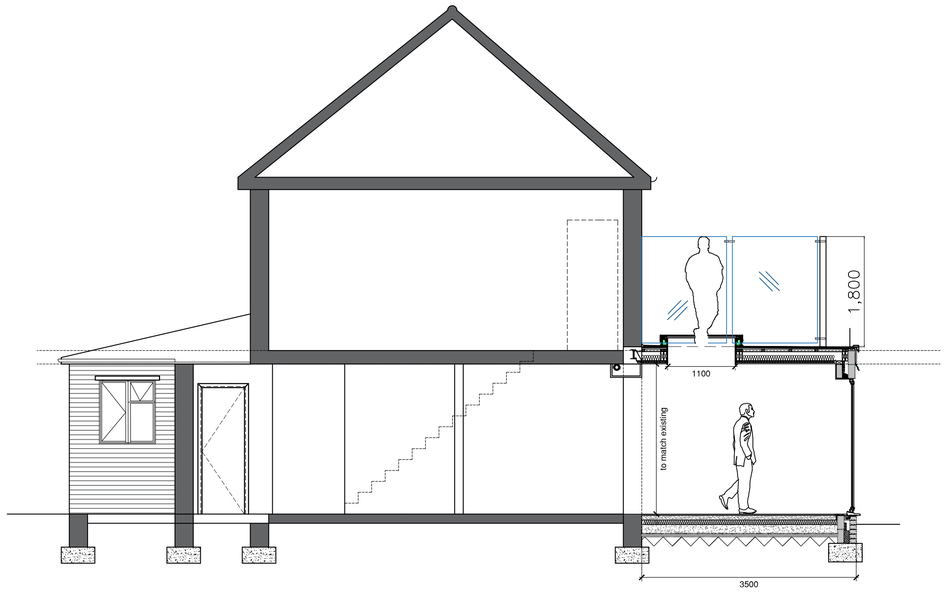

Proposed Section A - A
Scale: 1:50

PARTY WALLS:
Work to Party Walls (beam bearings, etc) are subject to Party Wall Agreements with neighbours to be arranged by Client in accordance with Party Wall Act

NOTE:
This drawing is to be read in conjunction with the Construction Notes and Structural Engineers details

Revision	Date	Details	Initials
A	07/10/2021	Planning Amendments	DLS

Do not scale from drawings, apart for the use of planning. Check all levels and dimensions before carrying out work. These drawings and designs are the property of Shear Design and must not be copied, retained or used without written approval.

© Copyright

CREATE INSPIRE ENHANCE

SHEAR ARCHITECTURAL DESIGN

2 Saffron Close
Shoreham By Sea
West Sussex
BN43 6JF

07881 656512
darrylshear@hotmail.com

PROJECT

Mr & Mrs Haque
11 Saffron Close
Shoreham by Sea
BN43 6JF

Single storey rear extension with internal alterations for a self contained Annex

DRAWING TITLE

DATE: 05.10.2021
SCALE: Various
DRAWN
CHECKED
SHEET OF

NORTH

PROJECT NUMBER	DRAWING NUMBER	REVISION
17/45	PL1	A