CHECK ALL LEVELS AND DIMENSIONS ON SITE AND CO-ORDINATE WITH ALL OTHER CONTRACT DOCUMENTATION BEFORE ORDERING OR CARRYING OUT WORK ON SITE.THESE DRAWINGS AND DESIGNS ARE THE COPYRIGHT THEREOF AND THE PROPERTY OF STUDIO 15 AND MUST NOT BE COPIED OR RETAINED WITHOUT WRITTEN PERMISSION FROM STUDIO 15 ARCHITECTS.

General Notes

0 1 2 5

Metres

1:100

North

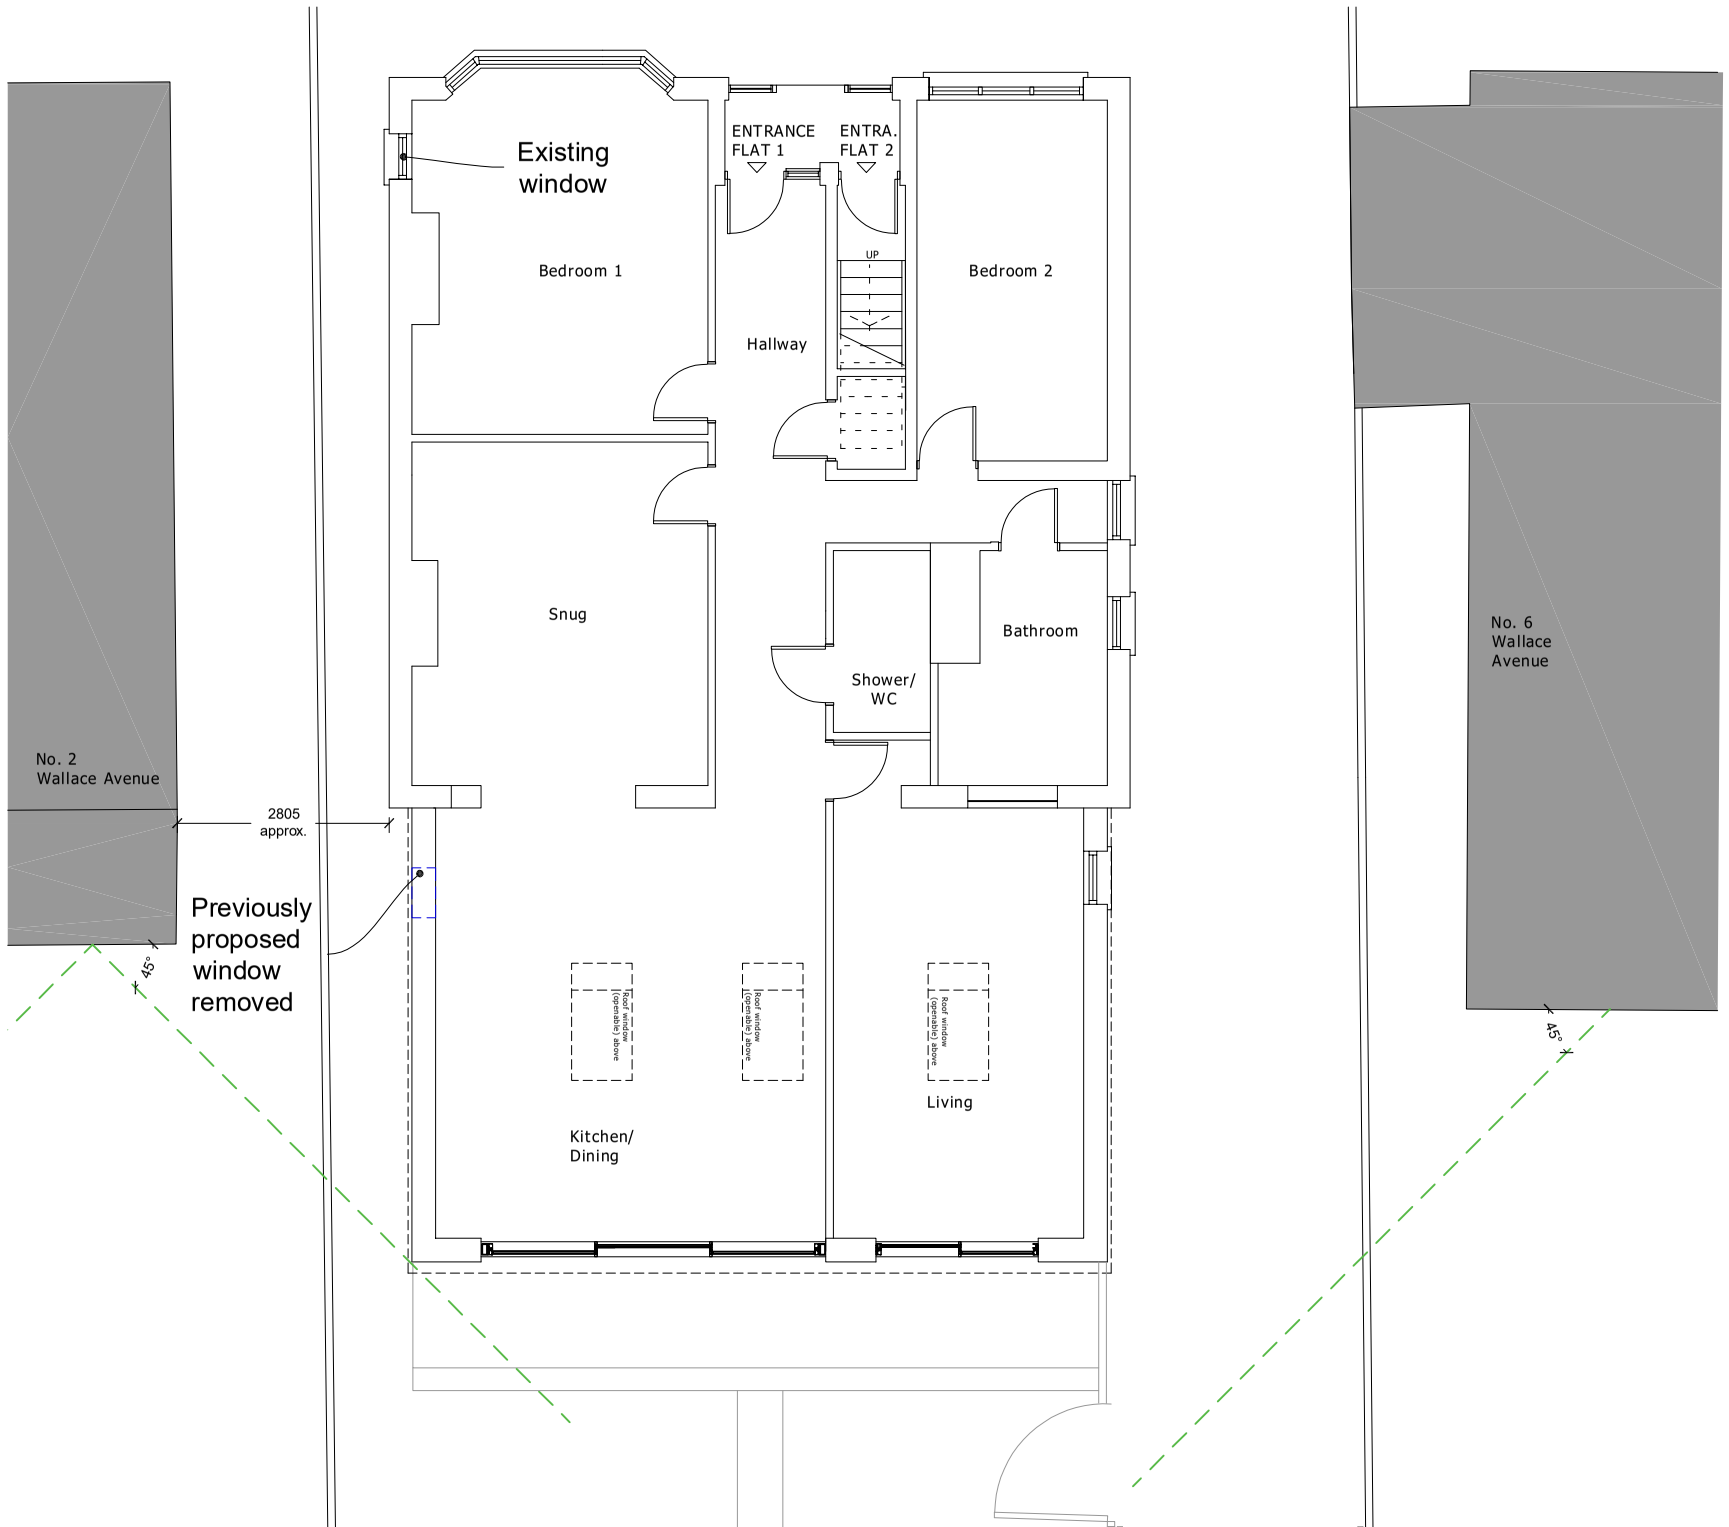

1 Existing Ground Floor Plan - FLAT 1 1:100

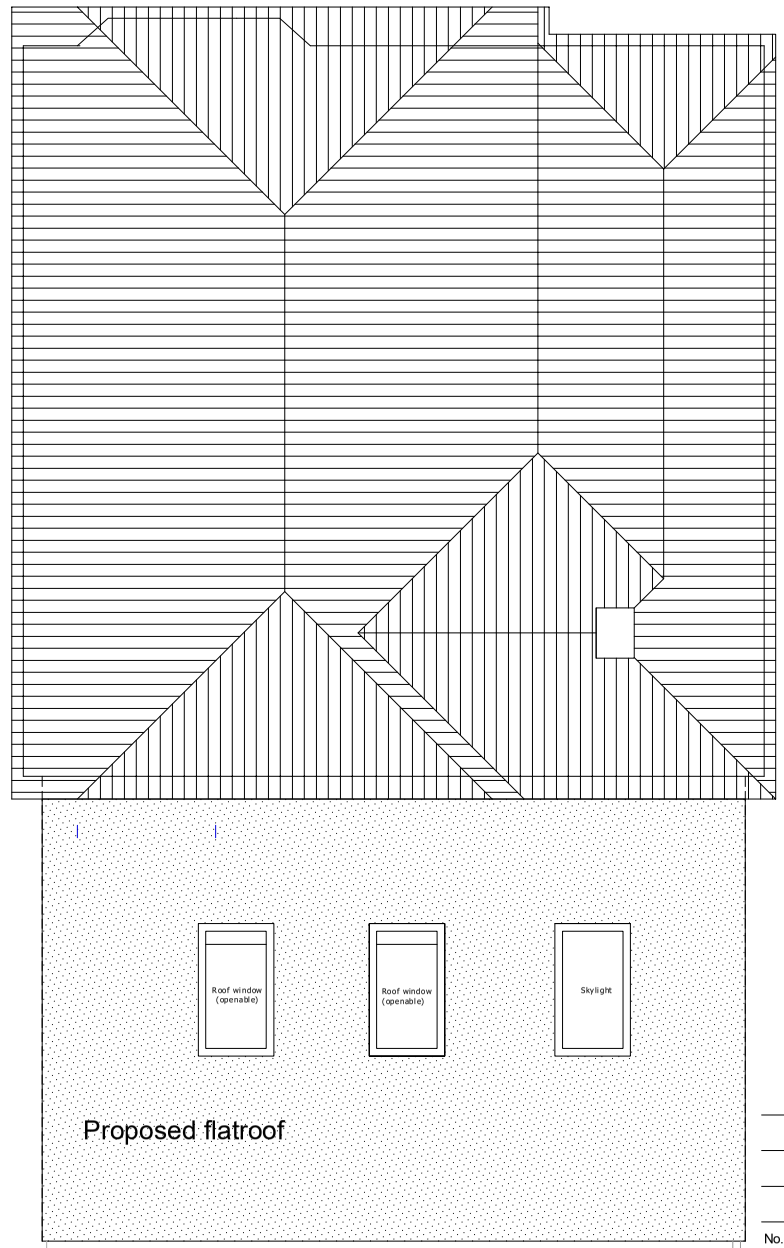

2 Existing Roof Plan 1:100

Key

- Existing walls to be retained
- Existing build fabric to be removed
- Proposed walls

No. Revision/Issue Date

studio15 architects
22 Beehive Lane Ferring West Sussex BN12 5NN
T: 01903 333998
mail@studio15architects.co.uk
www.studio15architects.co.uk

Client Name and Address

Proposed rear extension and internal works

Mrs. Rachel O'Driscoll

Flat 1, 4 Wallace Avenue

BN11 5RA

Project	Sheet
ARCH2020 - RaOR	A141
Date 01.02.2021	
Scale as stated	

PLANNING ISSUE