CHECK ALL LEVELS AND DIMENSIONS ON SITE AND CO-ORDINATE WITH ALL OTHER CONTRACT DOCUMENTATION BEFORE ORDERING OR CARRYING OUT WORK ON SITE.THESE DRAWINGS AND DESIGNS ARE THE COPYRIGHT THEREOF AND THE PROPERTY OF STUDIO 15 AND MUST NOT BE COPIED OR RETAINED WITHOUT WRITTEN PERMISSION FROM STUDIO 15 ARCHITECTS.

General Notes

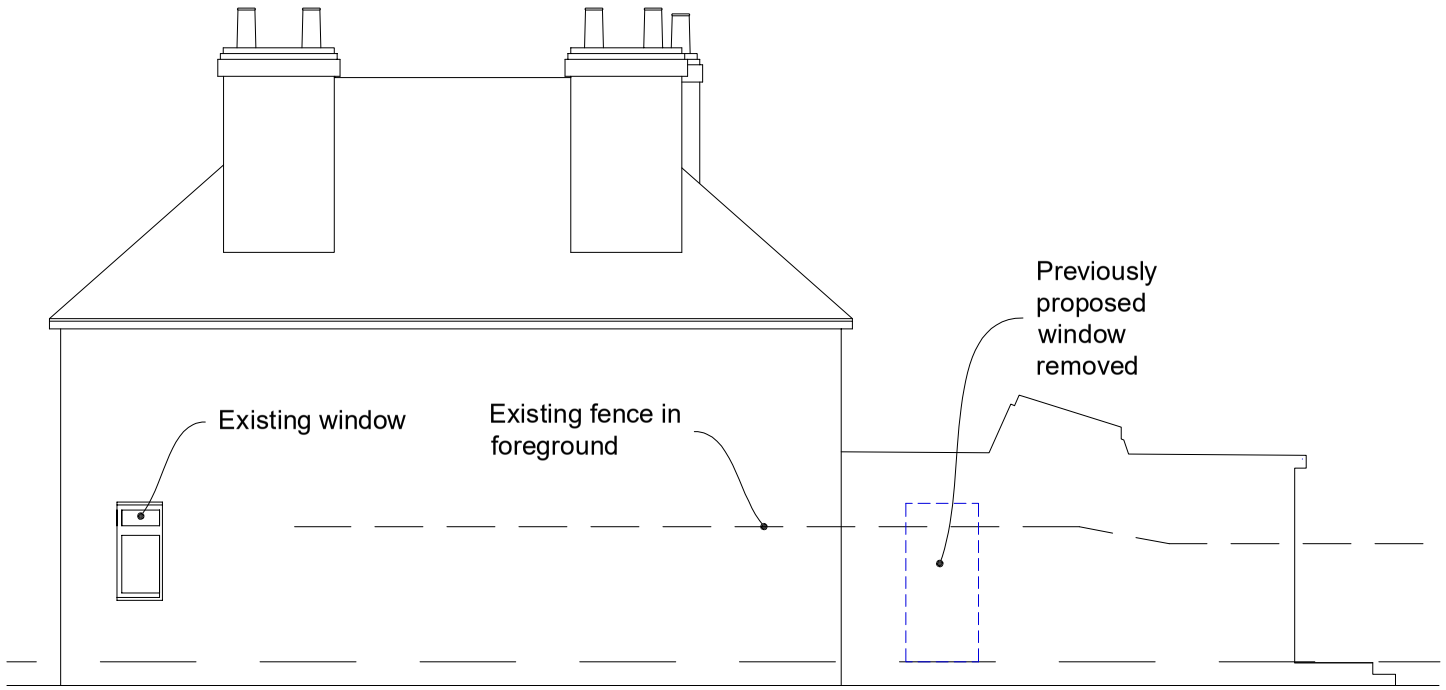

1 | Existing South (Side) Elevation | 1:100



2 | Existing East (Rear) Elevation | 1:100



3 | Existing North (Side) Elevation | 1:100



4 | Existing West (Front) Elevation | 1:100

0 1 2 5
Metres
1:100

No. Revision/Issue Date

studio15 architects
22 Beehive Lane Ferring West Sussex BN12 5NN
T: 01903 333998
mail@studio15architects.co.uk
www.studio15architects.co.uk

Client Name and Address
Proposed rear extension and internal works
Mrs. Rachel O'Driscoll
Flat 1, 4 Wallace Avenue
BN11 5RA

Project	Sheet
ARCH2020 - RaOR	A142
Date: 08.03.2023	
Scale: as stated	
PLANNING ISSUE	