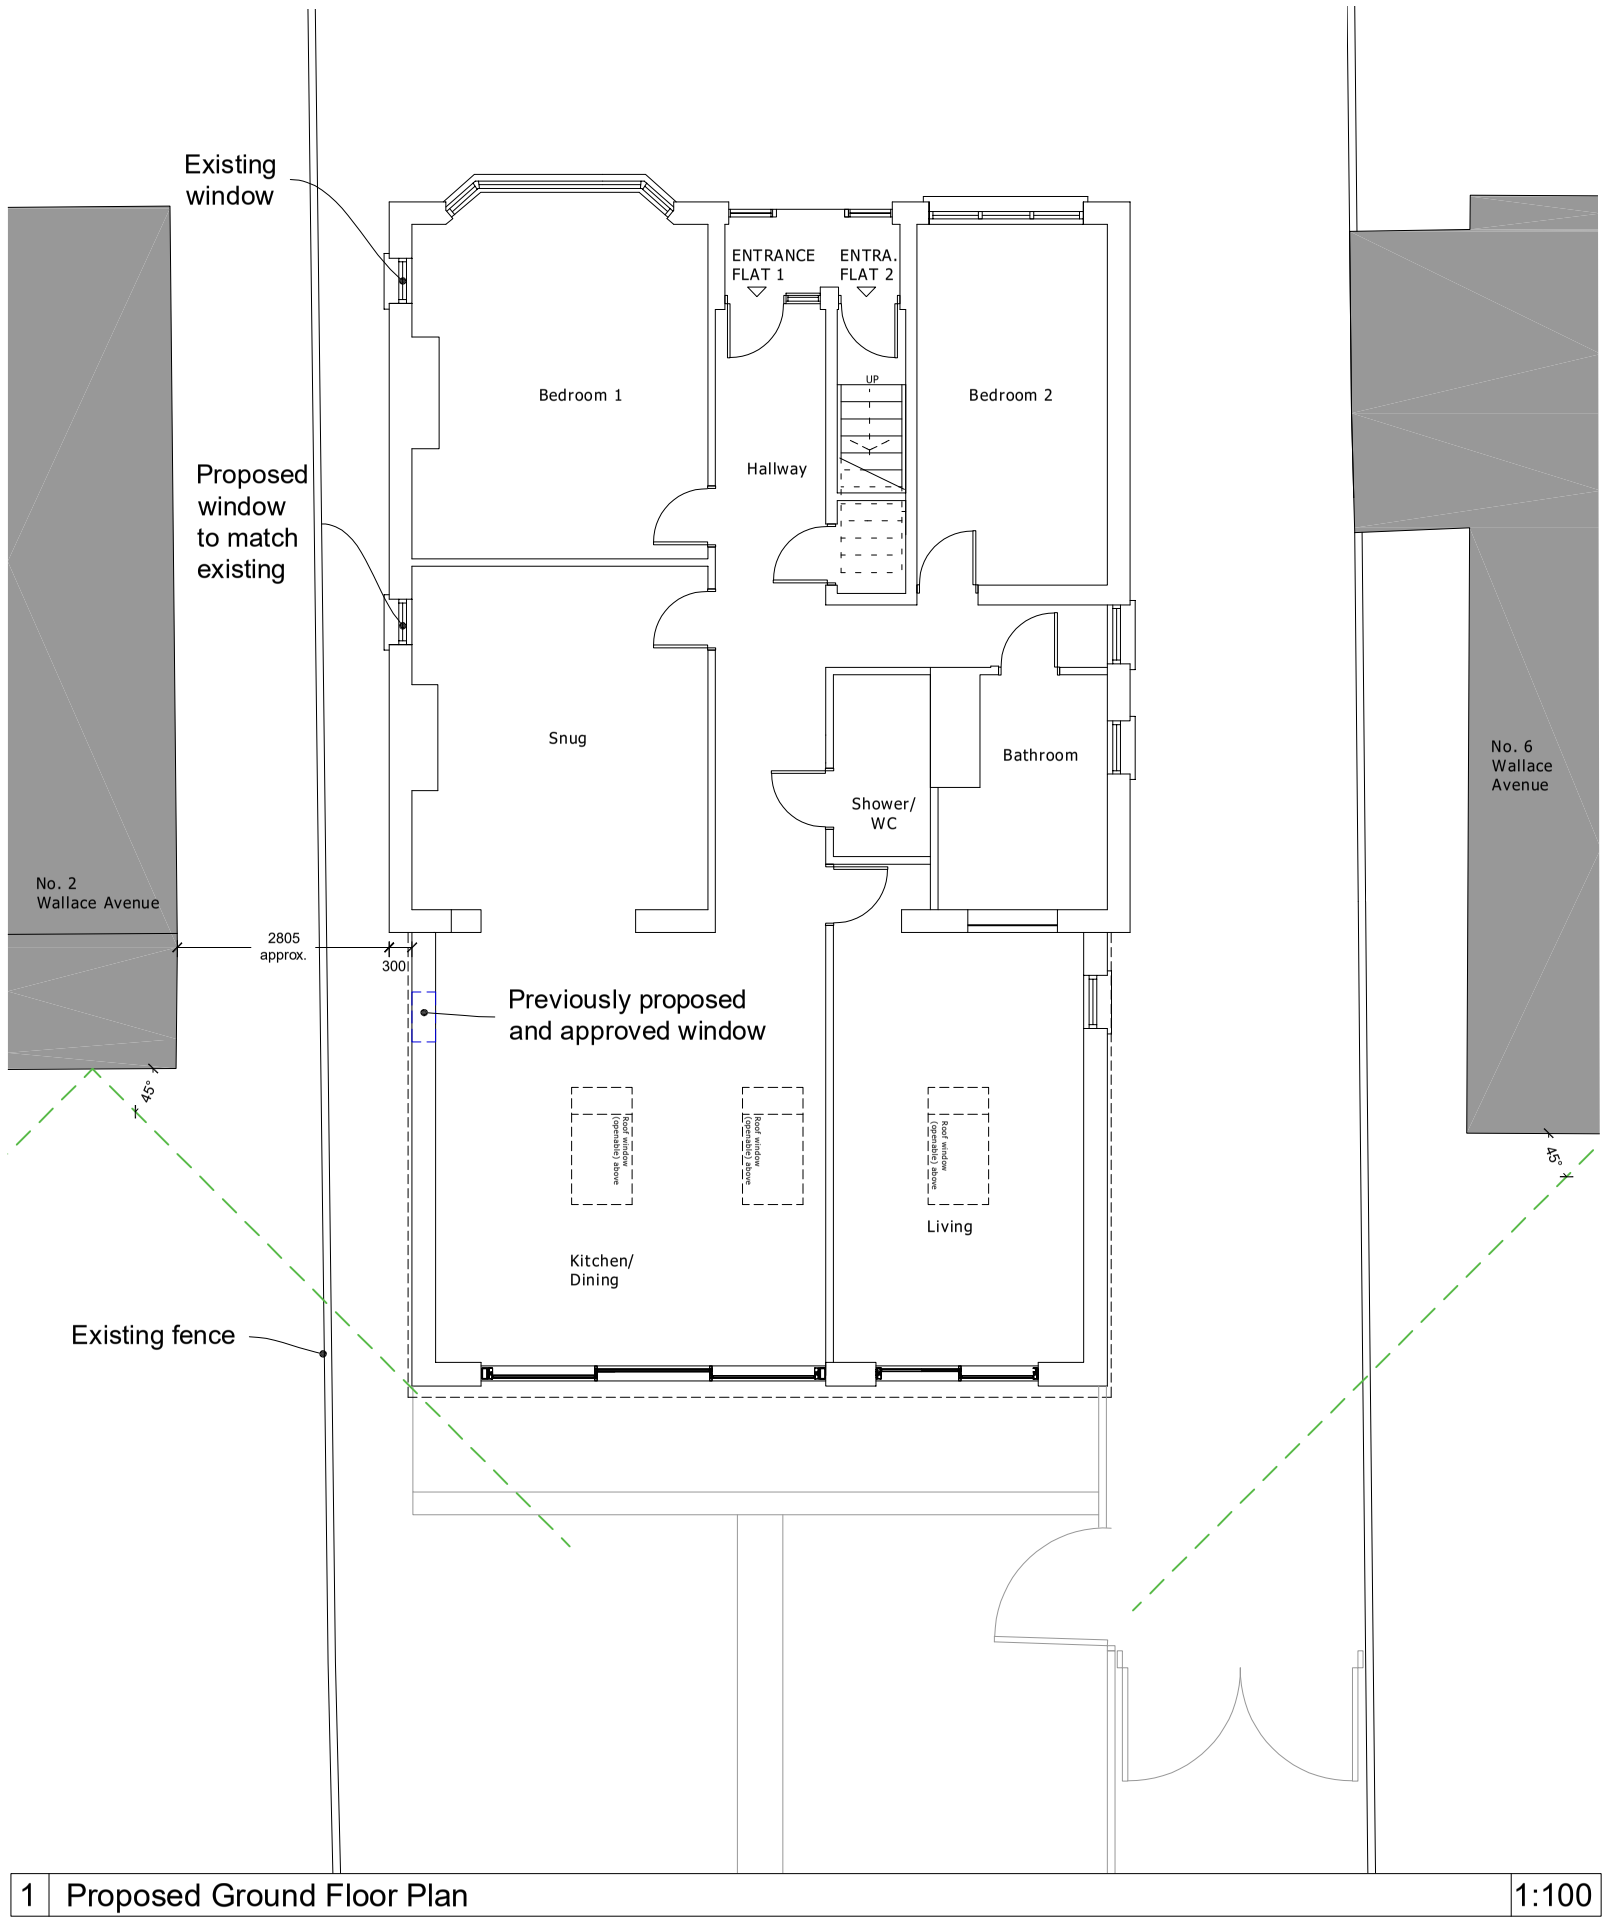

1 Proposed Ground Floor Plan 1:100

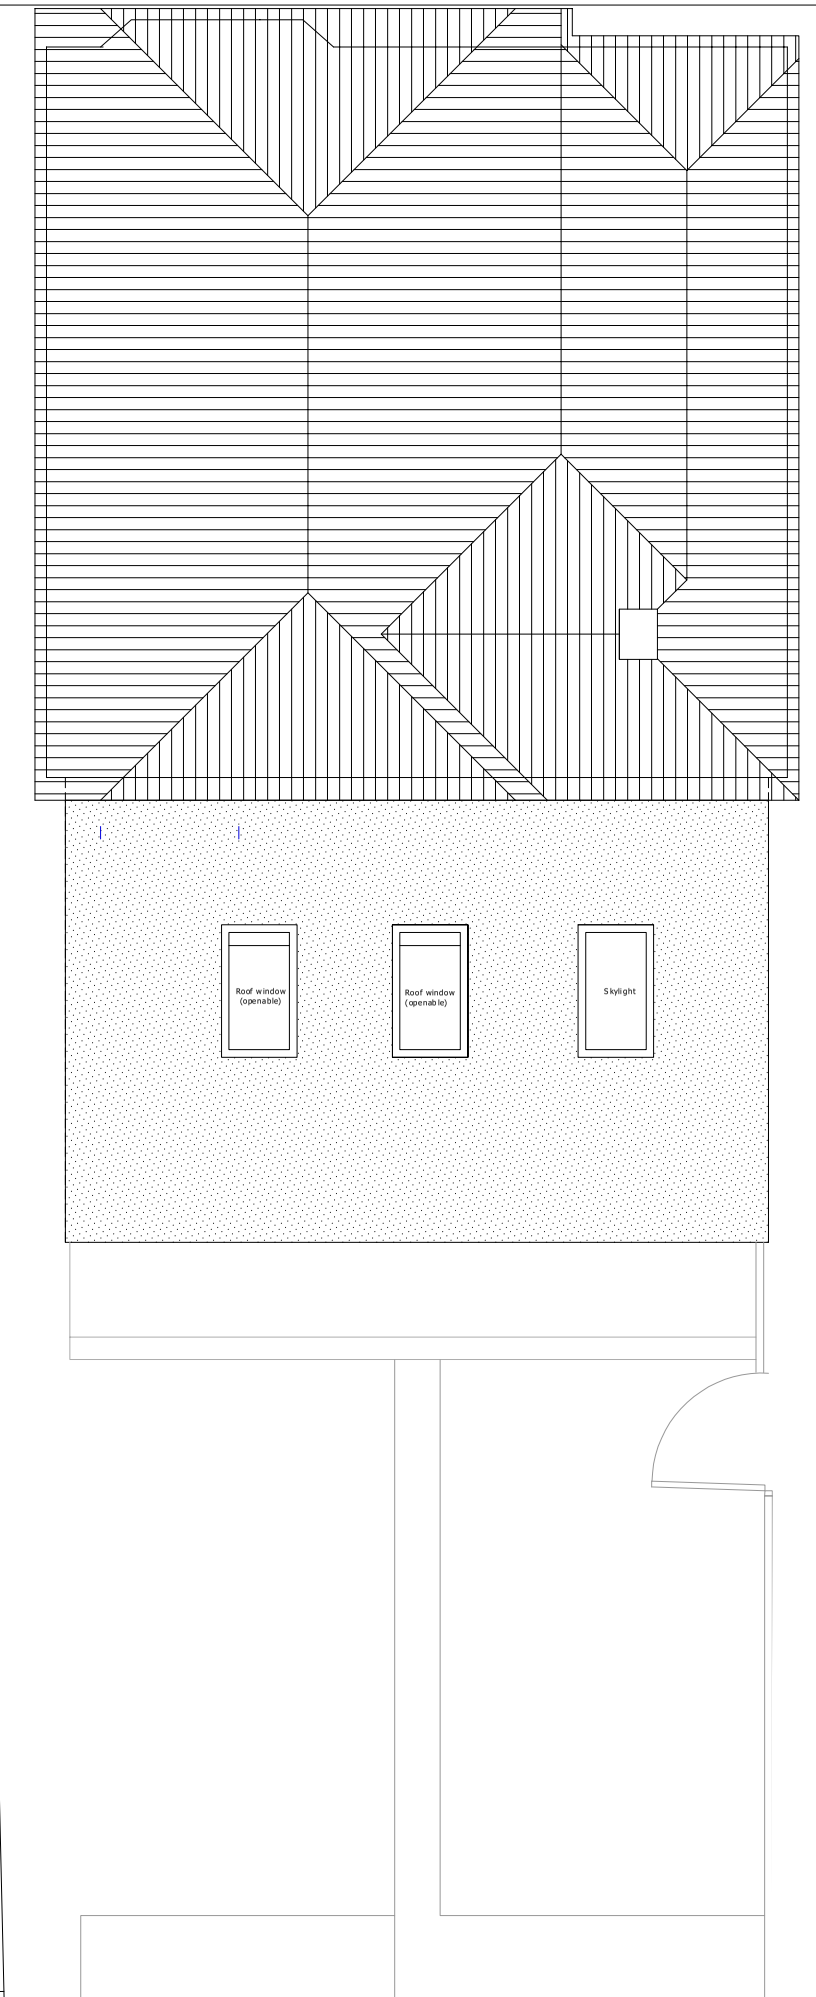

2 Proposed Roof Plan 1:100

CHECK ALL LEVELS AND DIMENSIONS ON SITE AND CO-ORDINATE WITH ALL OTHER CONTRACT DOCUMENTATION BEFORE ORDERING OR CARRYING OUT WORK ON SITE.THESE DRAWINGS AND DESIGNS ARE THE COPYRIGHT THEREOF AND THE PROPERTY OF STUDIO 15 AND MUST NOT BE COPIED OR RETAINED WITHOUT WRITTEN PERMISSION FROM STUDIO 15 ARCHITECTS.

General Notes

North

No. Revision/Issue Date

studio15 architects
22 Beehive Lane Ferring West Sussex BN12 5NN
T: 01903 333998
mail@studio15architects.co.uk
www.studio15architects.co.uk

Client Name and Address

Proposed rear extension and internal works

Mrs. Rachel O'Driscoll

Flat 1, 4 Wallace Avenue

BN11 5RA

Project	Sheet
ARCH2020 - RaOR	A143
Date: 08.03.2023	
Scale: as stated	

PLANNING ISSUE