
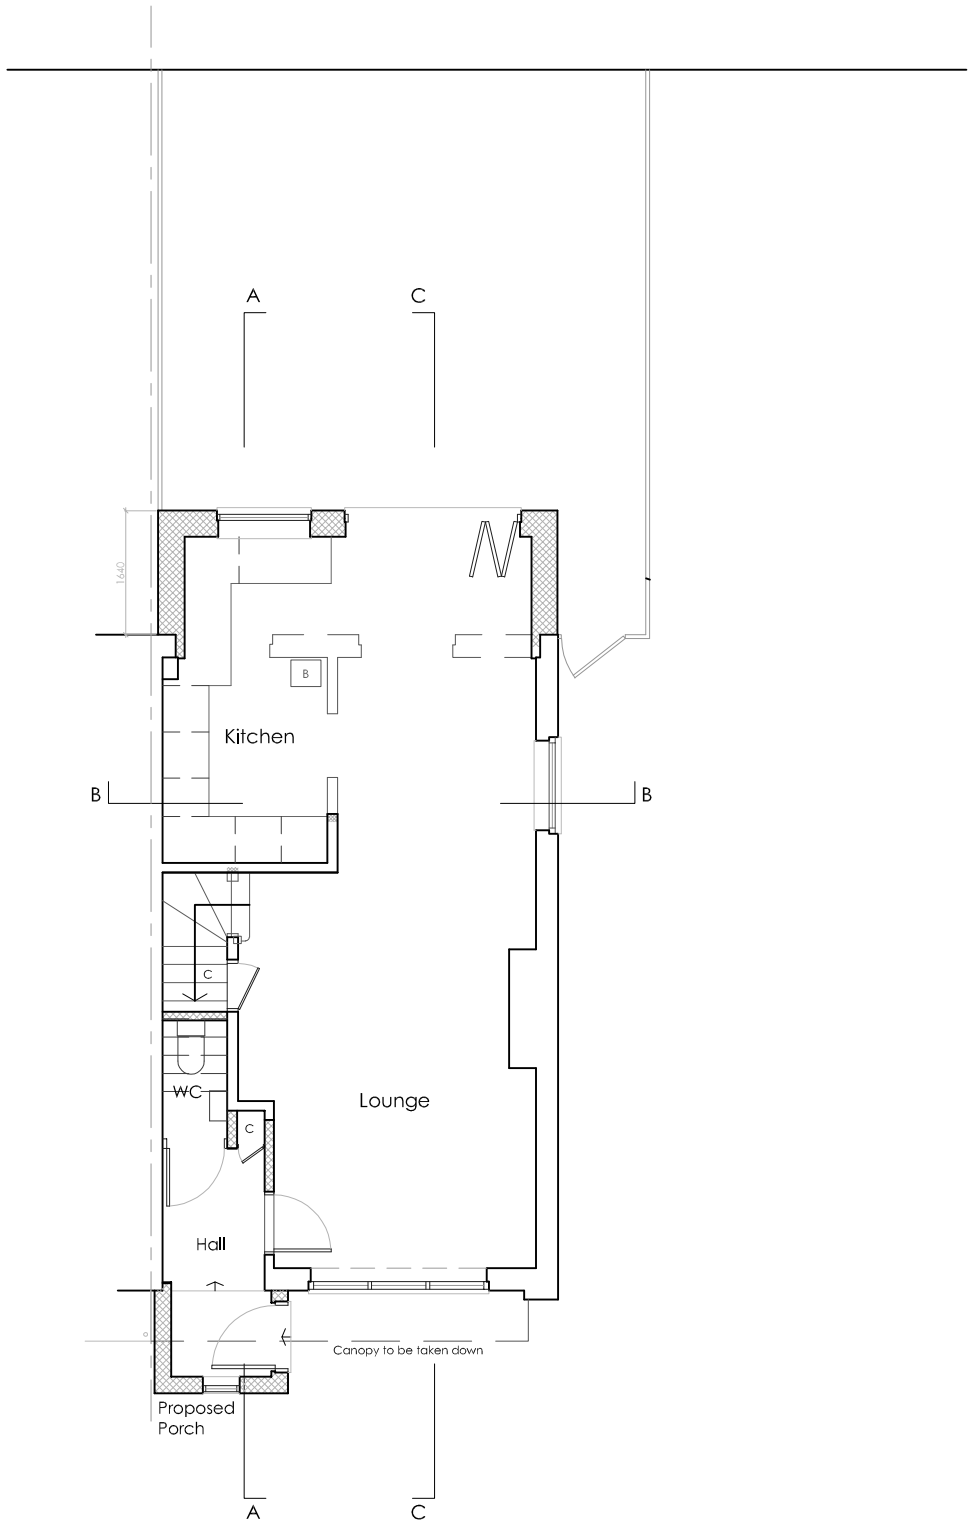


Ground floor Plan

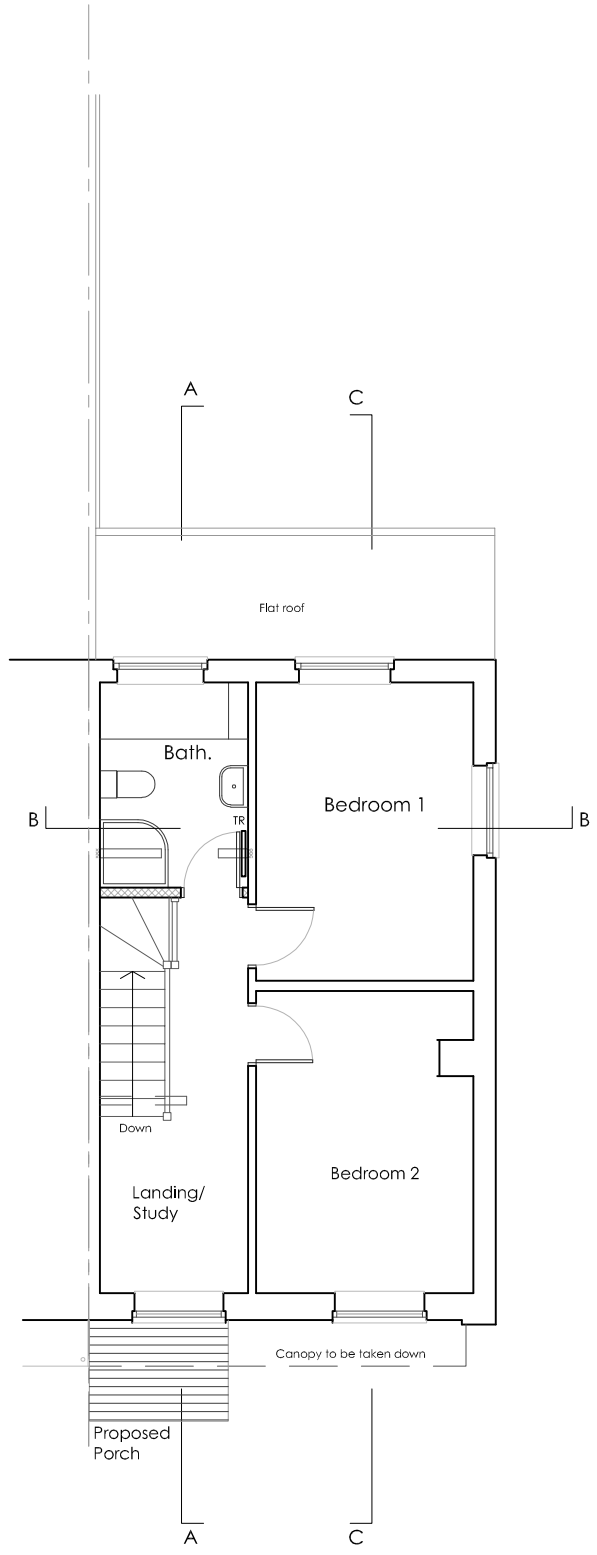

First floor Plan

KEY TO WALLS

existing wall retained

existing wall taken down

new wall

Scale in metres

0 1 2 3 4 5 6 7

N

DRAWING
As Proposed
Ground and First Floor Plans

NUMBER 202013.LDa 02
REVISION
SCALE 1:100 @ A3
DATE October 2020

PROJECT
Single storey rear extension and alterations at 38 Overmead, Shoreham-By-Sea, BN43 5NS

CLIENT
Sam and Lorna Woodger

Benjamin Favier Architects
23 Twitten Way Worthing BN14 7JU T. 01903 209635 M. 07946 380099