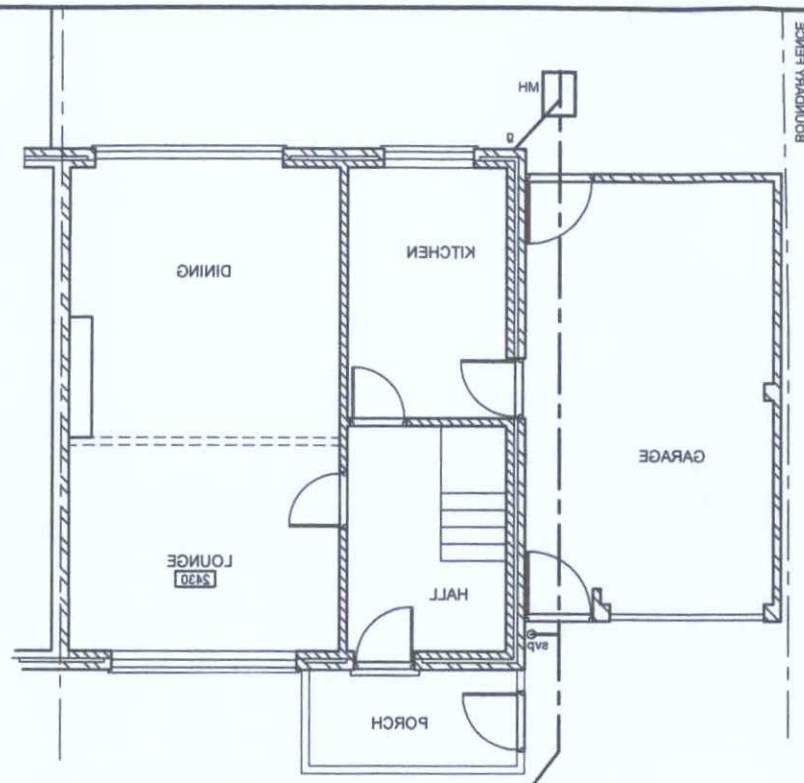

EXISTING
GROUND FLOOR LAYOUT



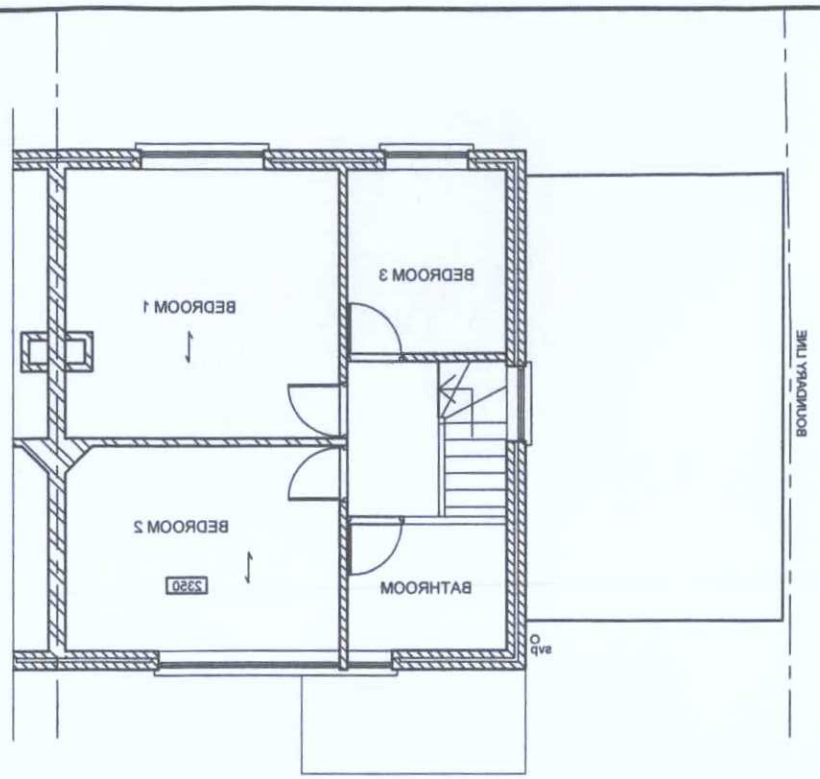

EXISTING
FIRST FLOOR LAYOUT

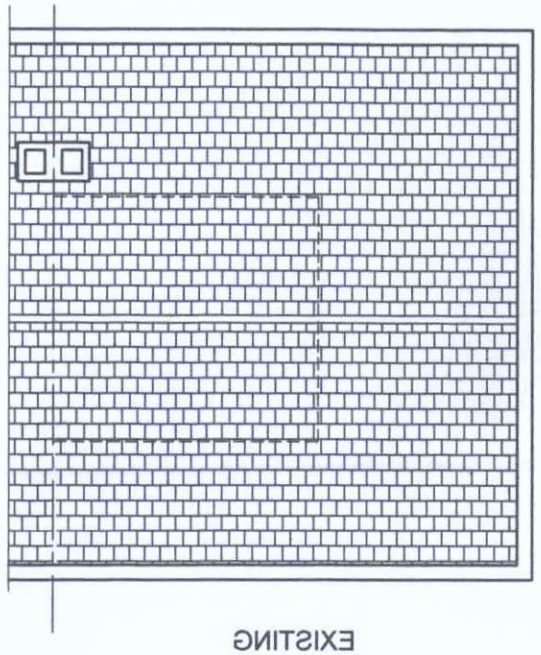

EXISTING
ROOF PLAN

Route of existing sewer to be determined on site.

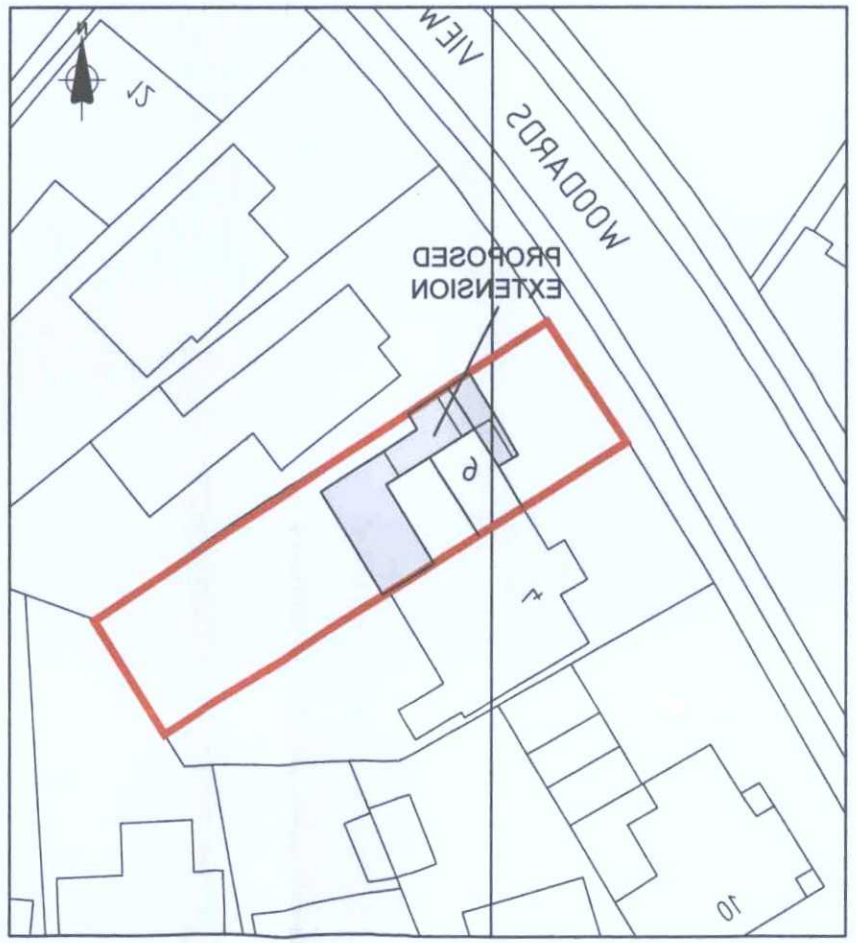

BLOCK PLAN
1:250 @ A1 1:500 @ A3

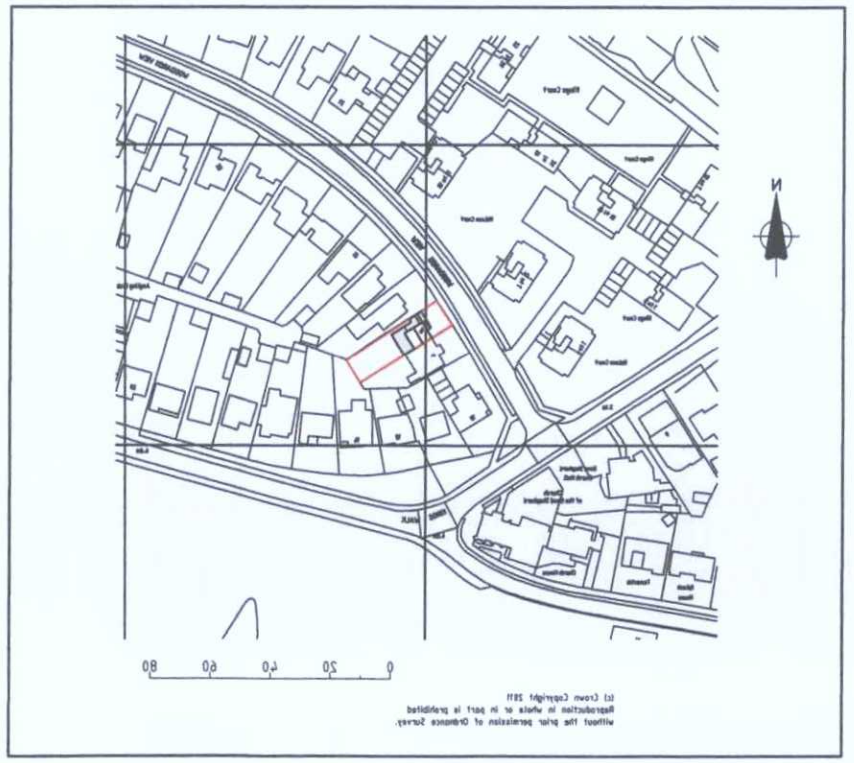

LOCATION PLAN
1:1250 @ A1 1:2500 @ A3

C		
B		
A	Oct. 2017	Issued for Planning Approval
-	Oct. 2017	1st Draft for Client comments
Rev.	Date	Revision

copyright

Graham Page
Building Design Services
35 Windsor Drive
Rustington, West Sussex. BN16 3SW
01903 856072

Client
Ms M. BRENNAN

Job Title
PROPOSED
SINGLE STOREY EXT.
6 WOODARDS VIEW
SHOREHAM-BY-SEA
BN43 5LH

Drawing Title
EXISTING FLOOR PLANS

Scale: AS SHOWN @ A1
Date: 26-10-17
Drawn by: G.A.PAGE
Drg. No.: 637.17 / 101
A

partner LABC

Plot Date:
CAD Ref: