

## FRONT EAST ELEVATION

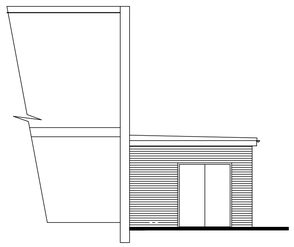

## SIDE SOUTH ELEVATION

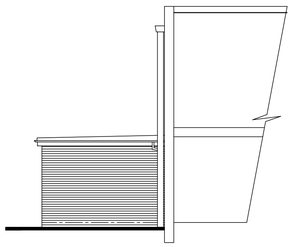

## SIDE NORTH ELEVATION

## PROPOSED ELEVATIONS

**Scale 1:100**

0m 5m 10m

Scale Bar – 1:100

**SCHEDULE OF MATERIALS - REAR EXTENSION ONLY**
**WALLS - FACING BRICKWORK TO MATCH EXISTING**
**ROOF - FLAT ROOF**
**DOUBLE DOORS - NEW TIMBER DOORS COLOUR BLUE**
**RAINWATER GOODS - NEW PVCu COLOUR WHITE**

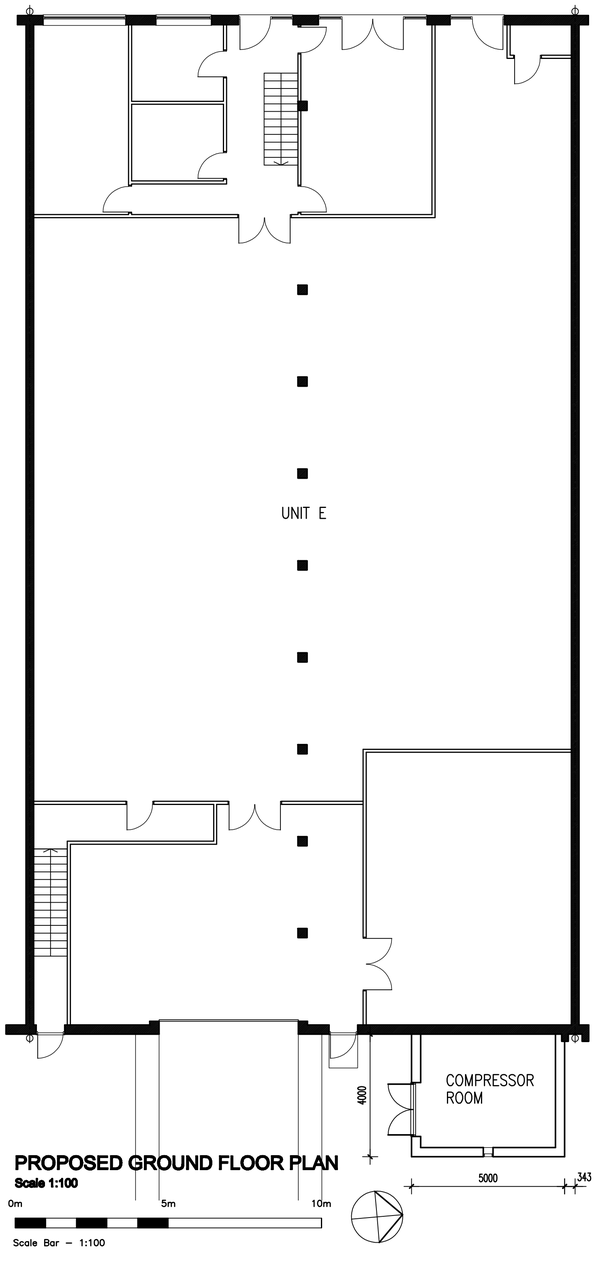


## PROPOSED GROUND FLOOR PLAN

**Scale 1:100**

0m 5m 10m

Scale Bar – 1:100

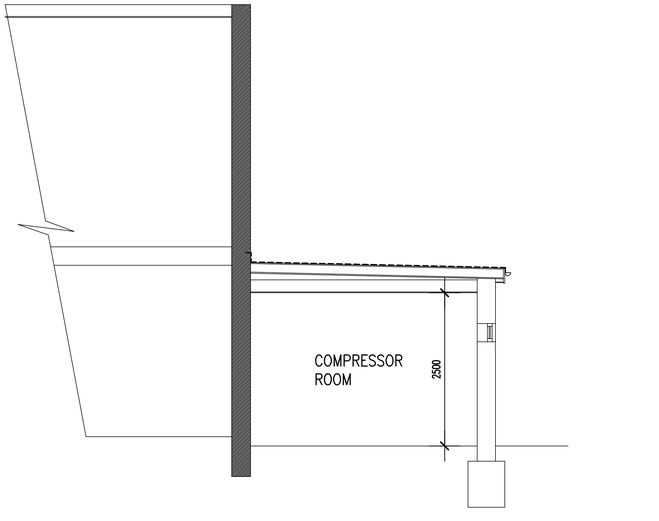


## PROPOSED SECTION

**Scale 1:50**

0m 5m 10m

Scale Bar – 1:50

No dimensions to be scaled from drawing except for planning purposes.

The contractor should check all dimensions on site.

It is the contractors responsibility to ensure compliance with Building Regulations.

C.D.M. Regs. 2015. The Client is advised of his responsibilities to appoint a Planning Supervisor under these Regs. All works to comply with the C.D.M. Regs. 2015.

The Party Wall Act. 1996 The property owner is advised of the requirements of the Act, & the requirement to serve a Party Wall Notice on any adjoining owners as required under the act.

REVISIONS:

**A. 25.01.24 Dimensions added to block plan.**
**B. 26.01.24 North point added to ground floor plan.**

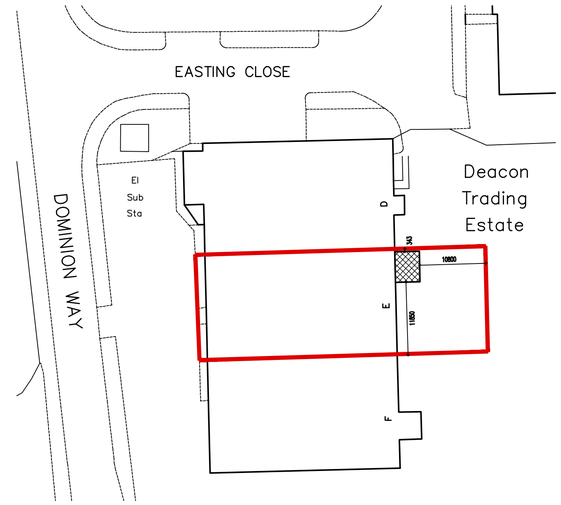


## BLOCK PLAN

**Scale 1:500**

0m 10m 20m 30m 40m 50m

Scale Bar – 1:500

**Information supplied based on Promap. All dimensions and distances subject to an accurate site survey being undertaken.**


ADCS
Architectural Design
Computer Services

30 Foxley Lane
Worthing
West Sussex
BN13 3AD
Tel: 01903 260701
E-mail:
adcs@sky.com


**Client**
FERMIONX LIMITED

**Project**
PROPOSED REAR EXTENSION
UNIT E, EASTING CLOSE
EAST WORTHING
WEST SUSSEX BN14 8HQ

**Drawing**
PROPOSED FLOOR PLANS & ELEVATIONS

| Scale | Date | Drawn |
|---|---|---|
| 1:50 & 1:100 @ A1 | 23.01.24 | TP |

| Drawing No. | Revision |
|---|---|
| 1597/P02 | B |