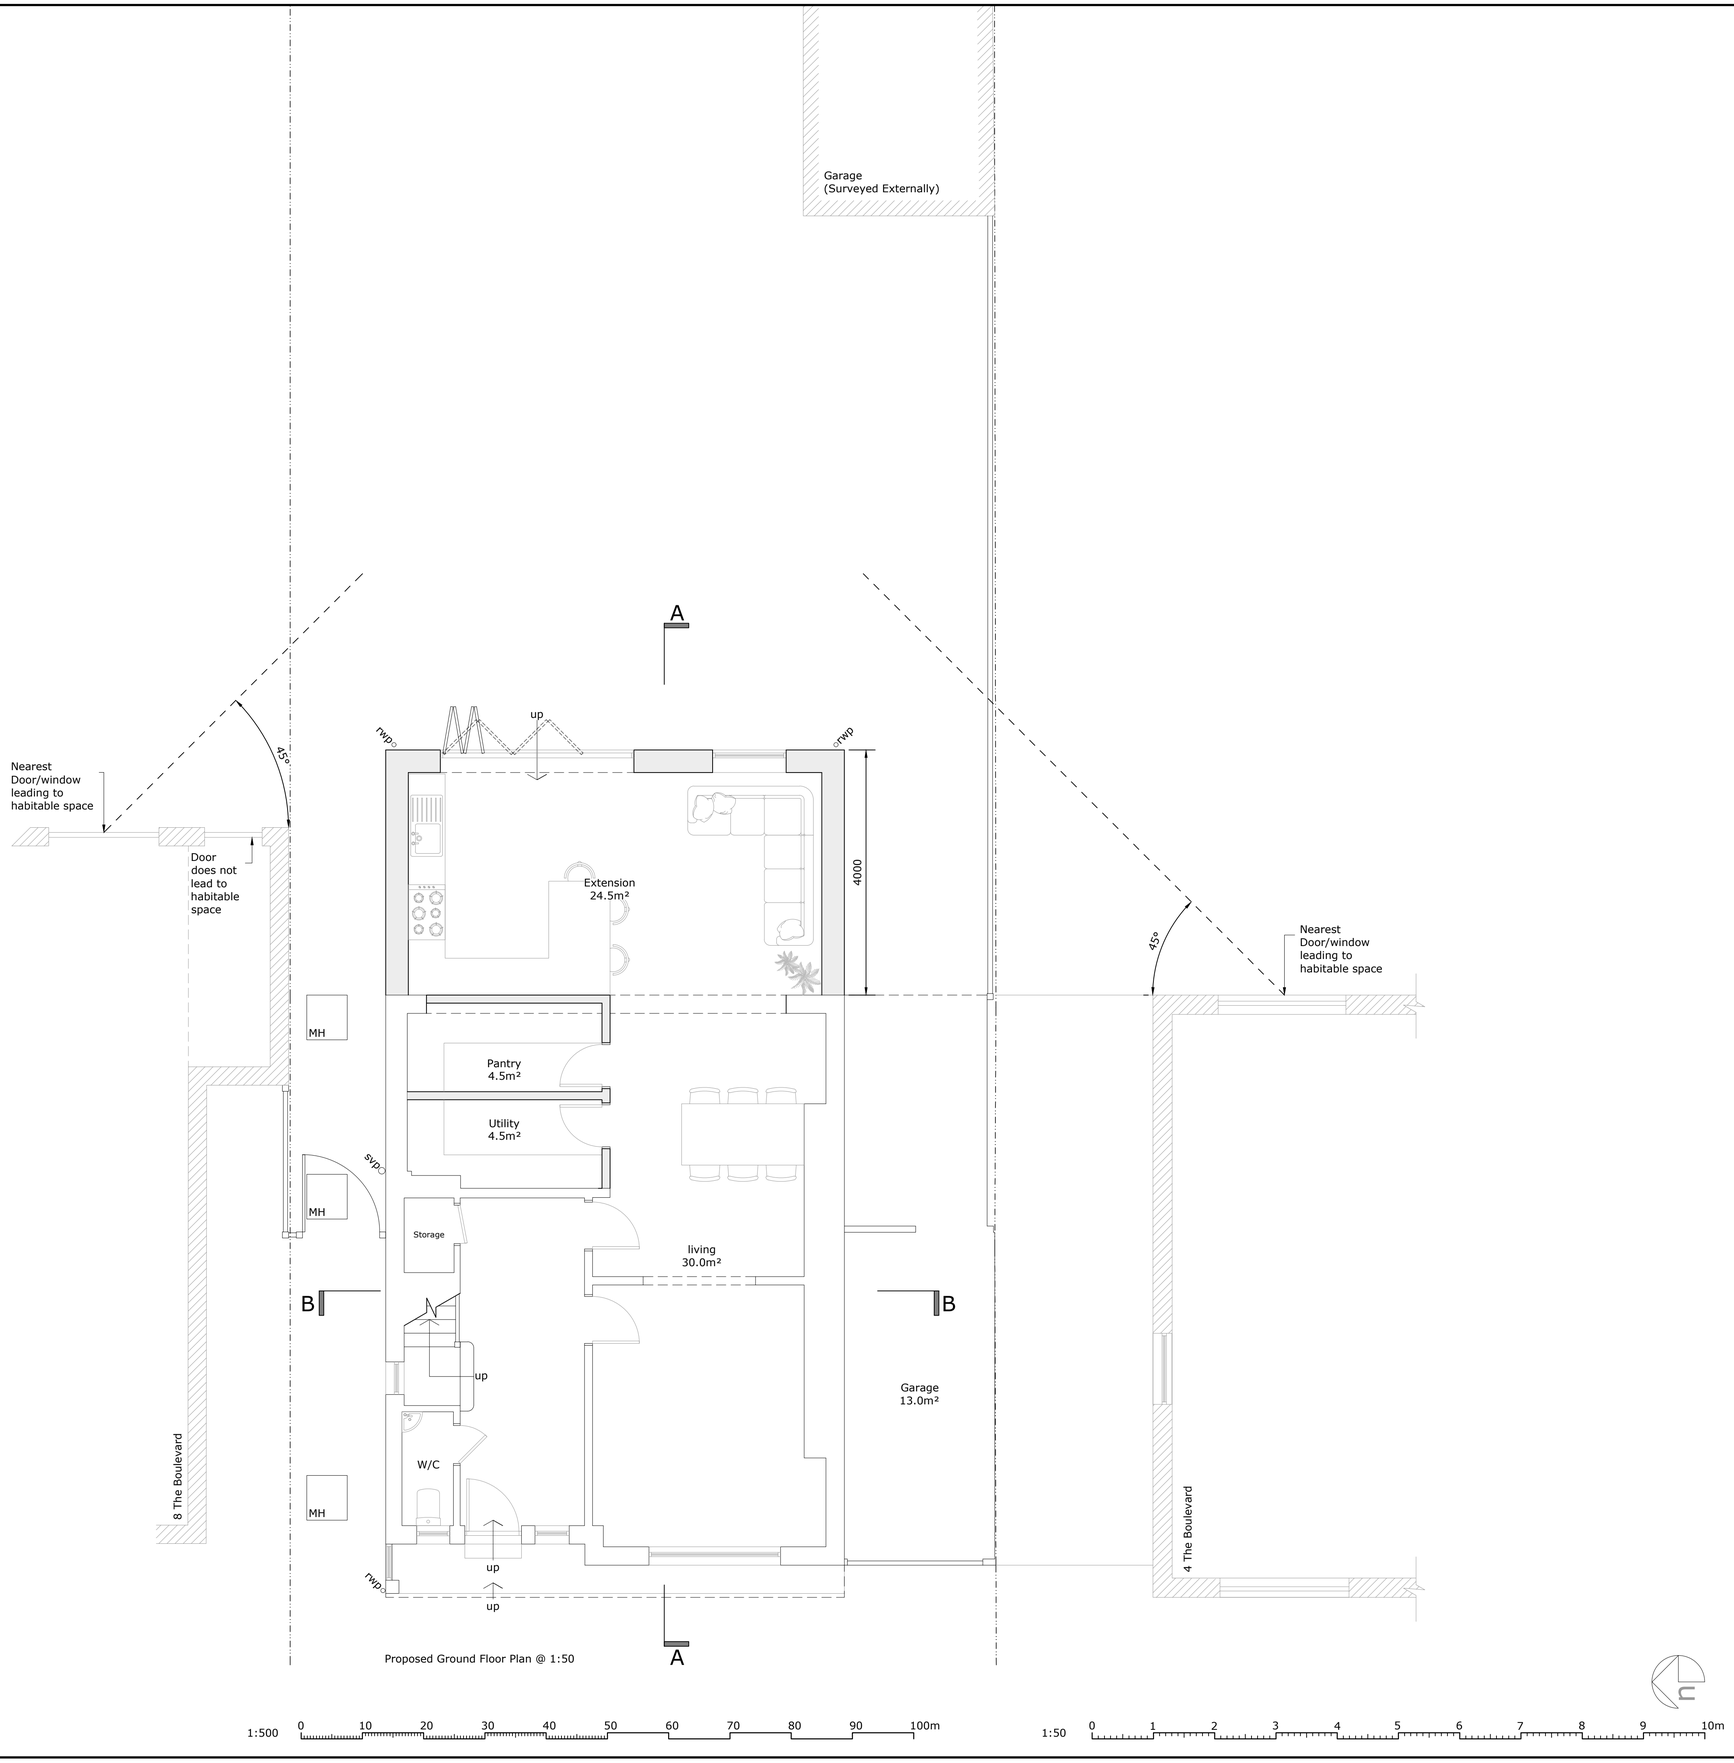

ACE
ARCHITECTURAL

Email: Hadi@acearchitectural.com
Tel: +447808578538

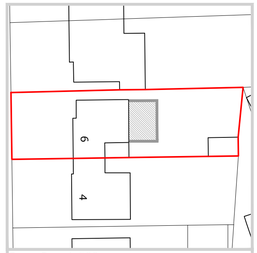

Block Plan 1:500

North Point

Denotes the orientation of the Location or Block Plan

Hazard Symbol

Particular attention to be paid where this symbol is placed on drawing

Notes

- All dimensions to be checked on site
- Drawing shown to scale however dimensions are available on request
- Copyright of all data produced by Ace Architectural shall remain with Ace Architectural unless otherwise agreed
- Measures to mitigate risk should be considered at all stages of design development and construction

Rev:	Description:	By:	Date:
C	Updates	HG	08/02/24
B	Updates	HG	04/12/23
A	Updates	HG	04/12/23

Stage:
Design

Client:
Gaji Omobolaji

Site/Project:
6 The Boulevard
Worthing
West Sussex
BN13 1LB

Drawing Title:
Proposed Ground Floor Plan

Scale:	Paper Size:	Drawn:	Checked:
In DWG	A1	H Girgis	H Girgis
Project No:	Drawing No:	Revision:	Date:
0102	04	C	11.10.2023

© Ace Architectural 2023