

Existing Common Area Windows at
Wadhurst Court
Downview Road
Worthing
West Sussex BN11 4QX


Drawing Ref. No. 09/0701/7

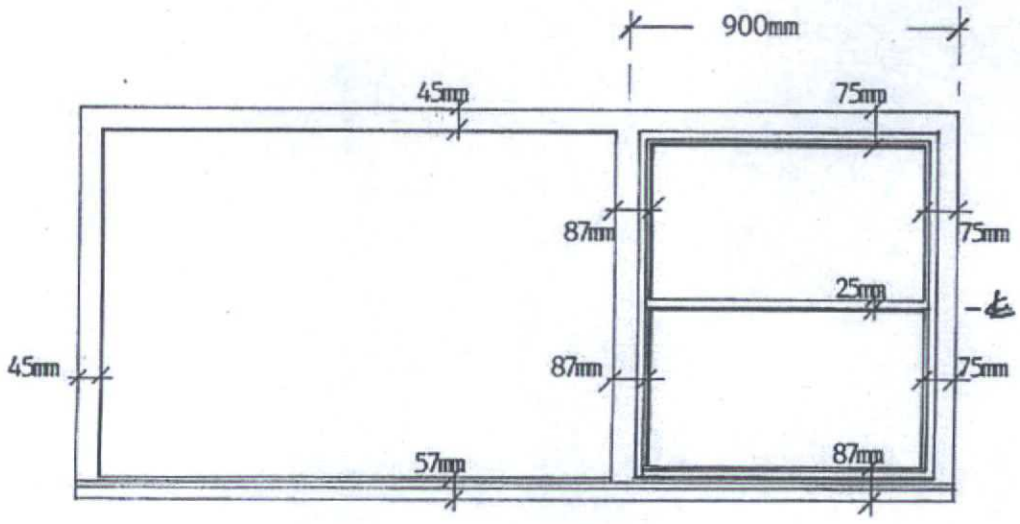



Flats 1-6 & 7-12

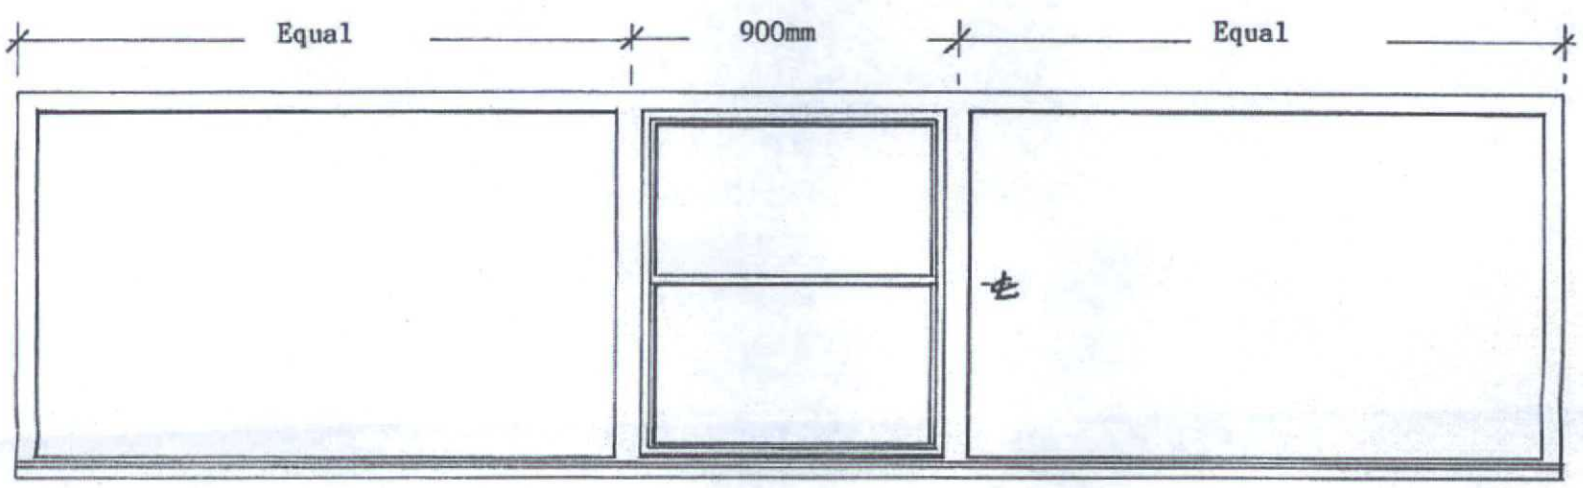


Flats 14-19

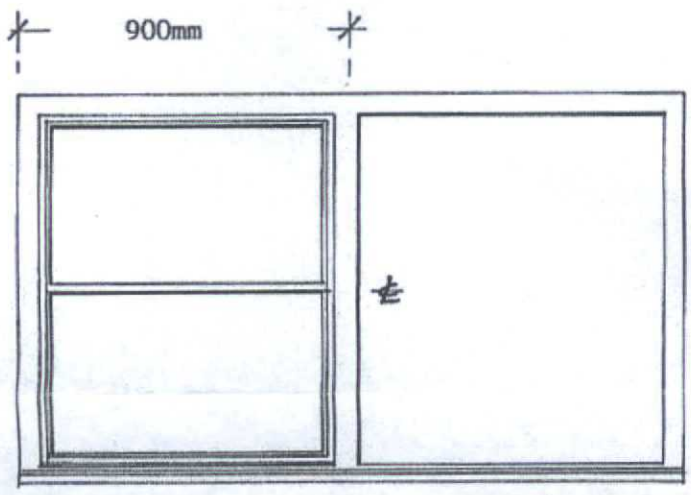


Flats 20-25

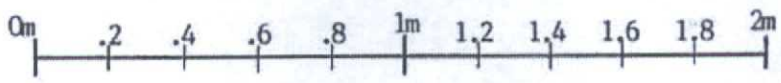


1:20 Scale Bar

Note
All existing 8no. windows are aluminium vertical sliders within white painted softwood timber frames - single glazed.

Total of 8no. windows

N.B.
Frame profile dimensions shown apply to all windows.

Scale 1:20
Date: July 2009

T.P. OFFICE COPY
BOROUGH OF WORTHING
DEPOSITED 24.07.09
TP. REF. No.
WB/ 09/0561/FUL
(A3)