

EXISTING SHOP FRONT ELEVATION

NOTE: A fuse spur needs to be provided for each sign and must be installed in close proximity to each sign.

Window Manifestation Design

www.cardfactory.co.uk

Window manifestations to be applied to all visible glazed panels on internal surfaces. Frosted circle design with frosted Card Factory web address. positioned at 1500mm and 850mm from ground level to meet the Partially Sighted Regulations & Standards

☐ NOTES: Existing shop front to be cleaned down with sugar soap and general condition reported to Operations H.O.

☐ NOTES: All EXISTING signage and window graphics to be removed if applicable.

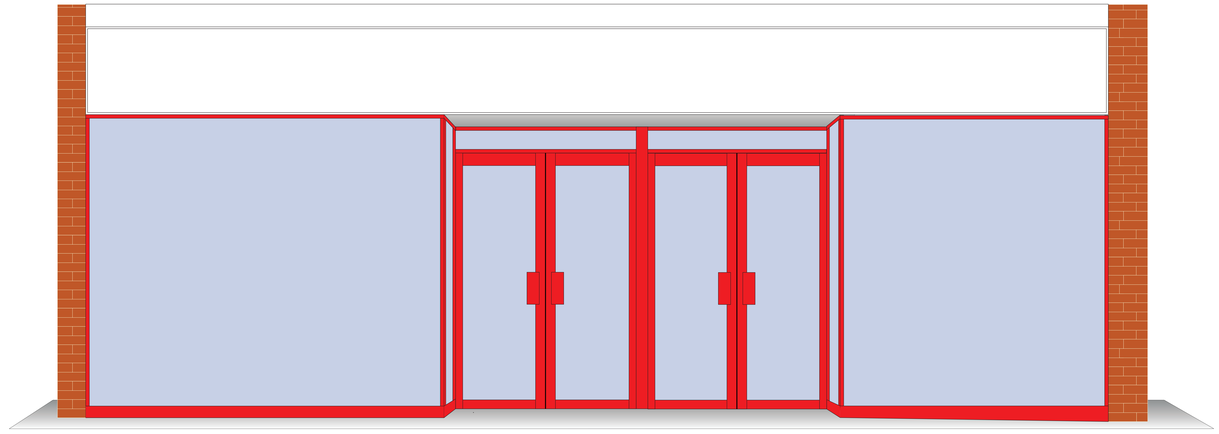

EXISTING SHOP FRONT AND SIGNAGE

Proposed projection sign.

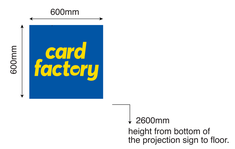

New folded aluminum projection sign coated Pantone 2935 blue (matt), face to be fret cut, backed up with Yellow 299 acrylic letters. Projection sign fixed to brick work.

SECTION THROUGH SIGN

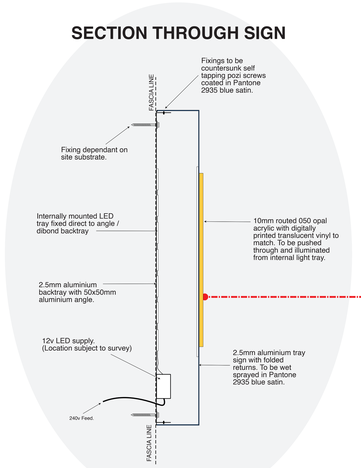

FULL ILLUMINATION

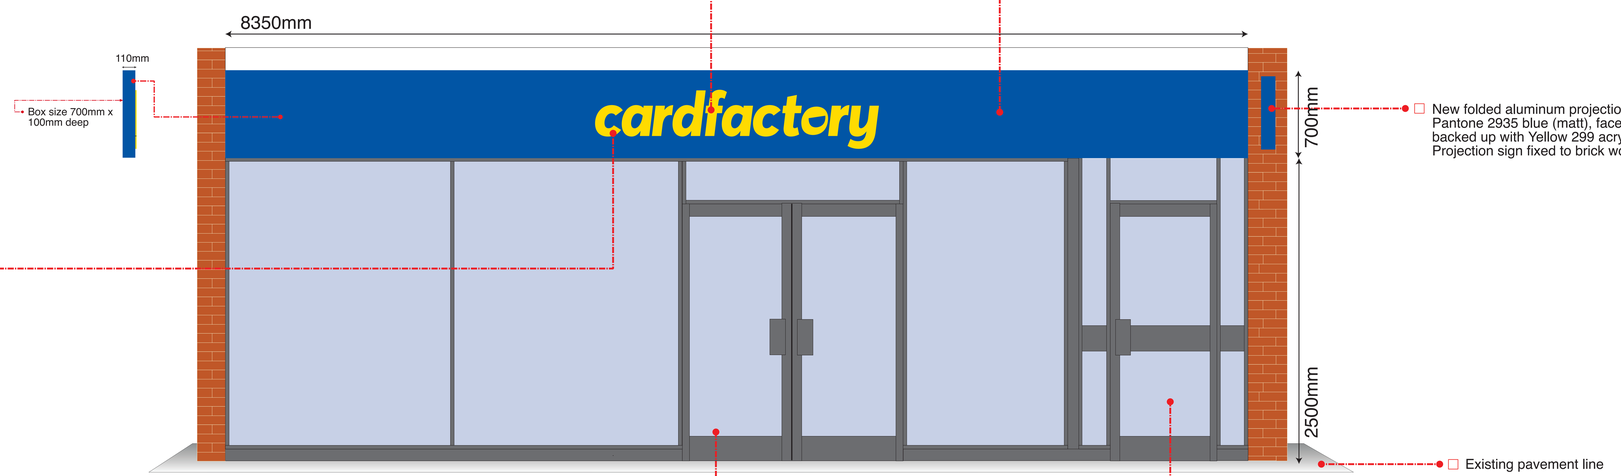

EXISTING SHOP FRONT AND PROPOSED NEW SIGNAGE

☐ New 2.5mm aluminium folded panels with welded and finished corners, coated in Pantone 2935 blue (matt).

Face to be fret cut and have 10mm 050 opal machine cut pushed through letters with Pantone Yellow C vinyl face.

Internally illuminated with LED mounted panel to backtray.

☐ New folded aluminum projection sign coated Pantone 2935 blue (matt), face to be fret cut, backed up with Yellow 299 acrylic letters. Projection sign fixed to brick work.

☐ Existing pavement line

☐ New double doors to form part of Landlords planning application AWDM/1588/23 and is subject to approval.

☐ Landlord's access to first floor.

☐ New door to form part of Landlords planning application AWDM/1588/23 and is subject to approval.

250MM 'C' Height

card

MATERIALS / FINISHES
Aluminium back tray powdercoated in Pantone 2935C Blue (matt) 10mm routed 050 opal acrylic with digitally printed translucent vinyl to match, letters to be pushed through. Face of letters to be Pantone Yellow 3.
ILLUMINATION - **FULL ILLUMINATION**
LED Neon Flex trough light mounted to top of panel face, to span the entire length of signage, Internally mounted LED tray fixed direct to angle / dibond backtray.

SCALE

Due to the method of reproduction these plans may not be exact when using a calibrated scale rule, as a guide use the indicated bar which was shown on the original drawing at 1000mm

SCALE 1:50 — 1000mm

The original of this drawing is copyright and contains confidential information. It is the property of Sportswift Ltd. Trading as Card Factory, without whose permission may not be copied, shown or handed to a third party or otherwise used, and is to be returned promptly upon request Card Factory

REVISIONS	DATED

cardfactory

TITLE	Proposed Plan
ADDRESS	**Unit 58 Montague Street WORTHING BN11 3HE**
APPLICANT	Sportswift LTD - T/A Card Factory
WORKS DESCRIPTION	New 2.5mm aluminium folded panels with welded and finished corners, coated in Pantone 2935 blue (matt). Face to be fret cut and have 10mm 050 opal machine cut pushed through letters with Pantone Yellow C vinyl face. Internally illuminated with LED mounted panel to backtray. Existing shopfront to be cleaned down.
DRAWING NUMBER	03102023
SCALE 1:50 @ A3	Version 3
SIGNED: J.C.PAYNE	DATED: 03/10/2023

We hereby certify that this plan is a true copy of the plan referred to in connection with the application for building warrant planning consent and approval

CONTACT	Jonathan Payne
E-mail:	jonathan.payne@cardfactory.eu.com
Direct Line:	01924 877846
Mobile:	07714 768 422

Card Factory, Century House, Brunel Road,
Wakefield 41 Industrial Estate, Wakefield. WF2 0XG