ADUR DISTRICT COUNCIL
PLANNING DIVISION
PLAN No. ADC/0451/06
DATE RECEIVED 30 NOV 2006

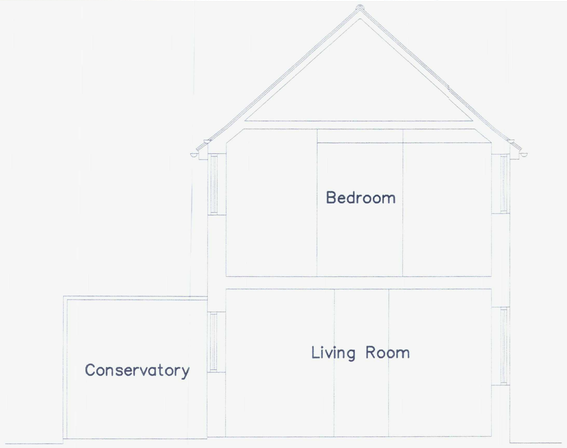

Existing Section



Existing First floor plan



Location Plan 1:1250

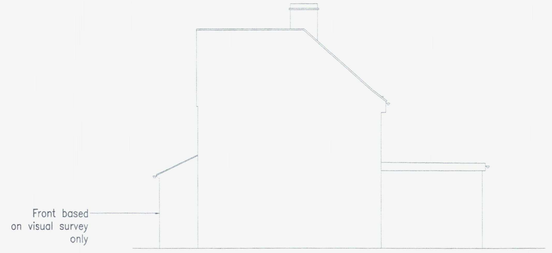

Proposed South Side elevation

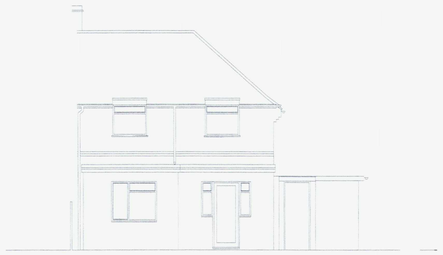

Proposed Rear Elevation

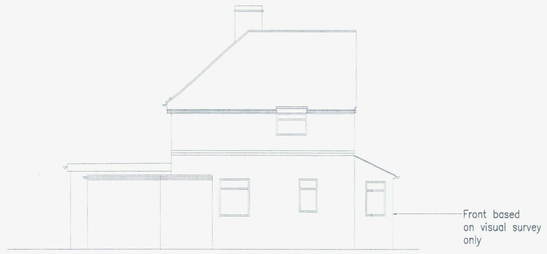

Proposed Side elevation

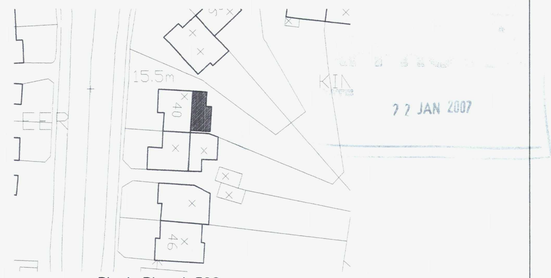

Block Plan 1:500

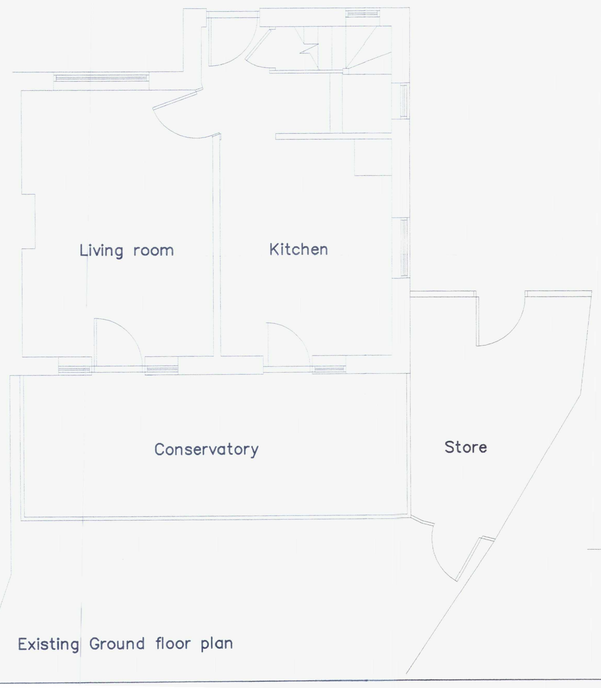

Existing Ground floor plan



Existing Rear Elevation



Existing Side elevation

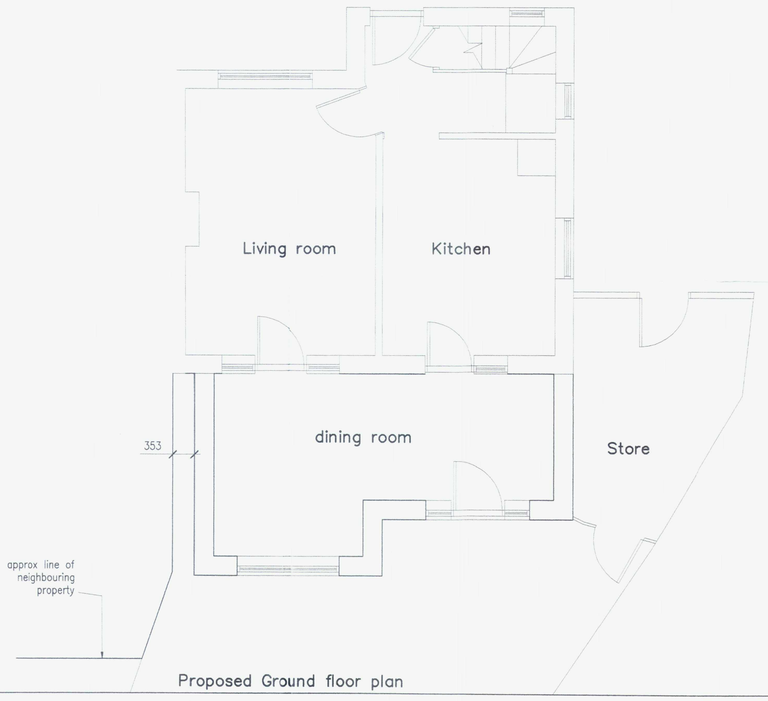

Proposed Ground floor plan

29.11.06 Proposed South Side Elevation added amendments

bpm Construction and Architectural Services

client: Mr Gretton

Project: 40 Buci Crescent
Shoreham
West Sussex

Project ref: 384 Drawing No. 01

drawing title: Existing and proposed

drawn by: D Haslam

date: May 06 scale: 1:50/100

Bpm Project Management
31A Warrnbee Road
Brighton BN1 8NL
Telephone 01273 240858
E-mail info@bpmnet.co.uk

Do not scale off drawing
Check all dimensions on site before any work is commenced
All goods materials workmanship to conform with current building regulations BSS and COP's