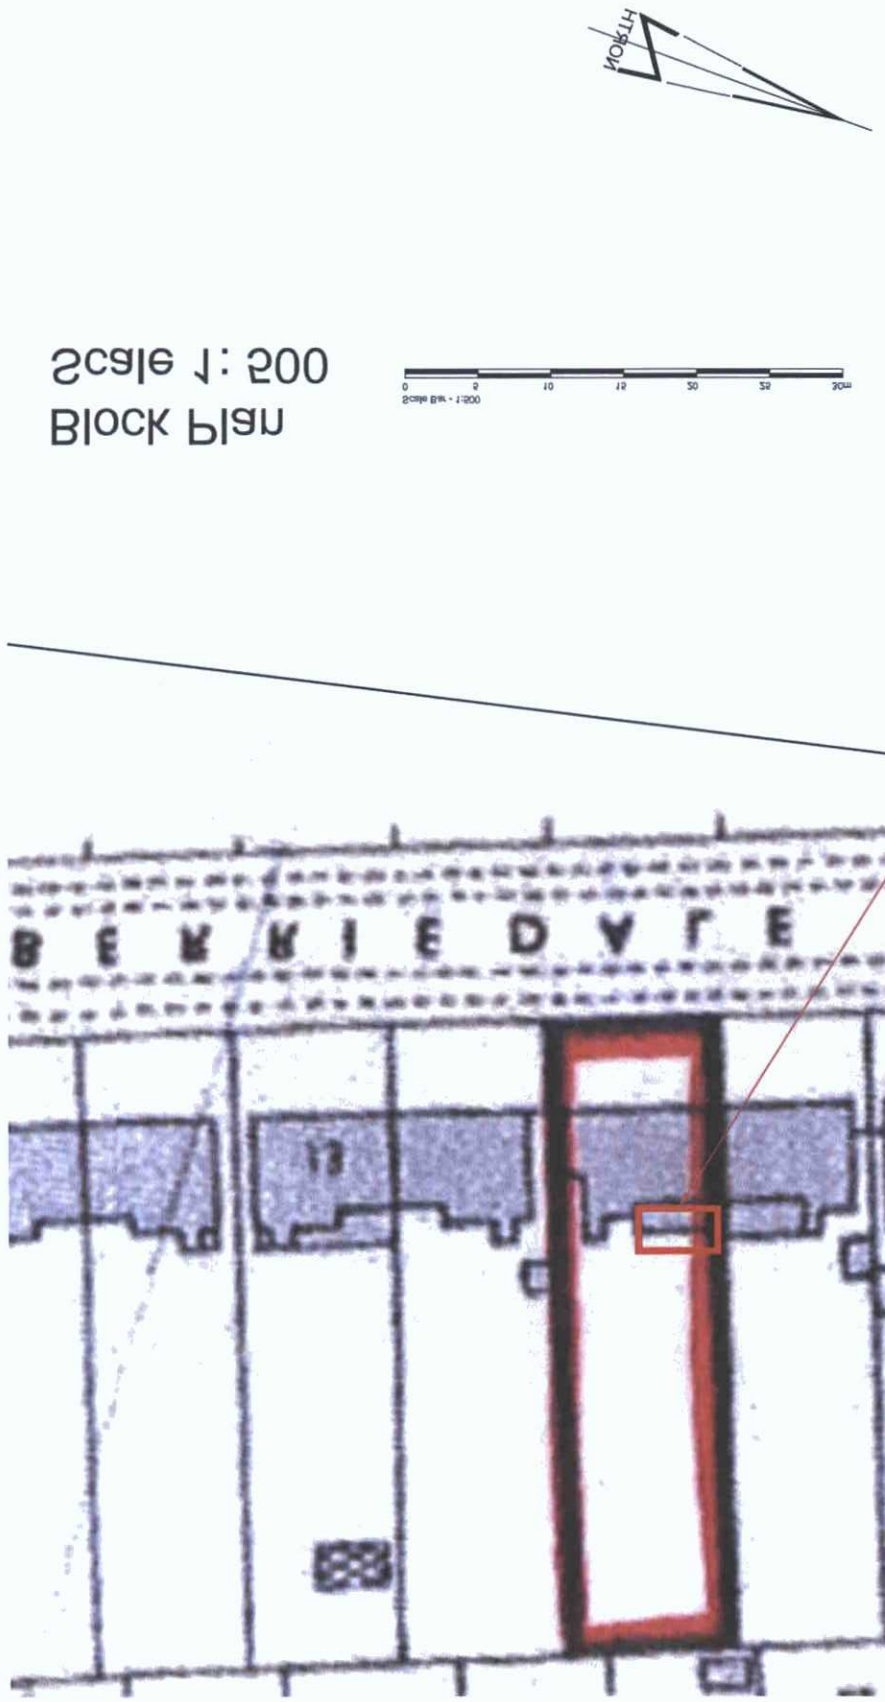

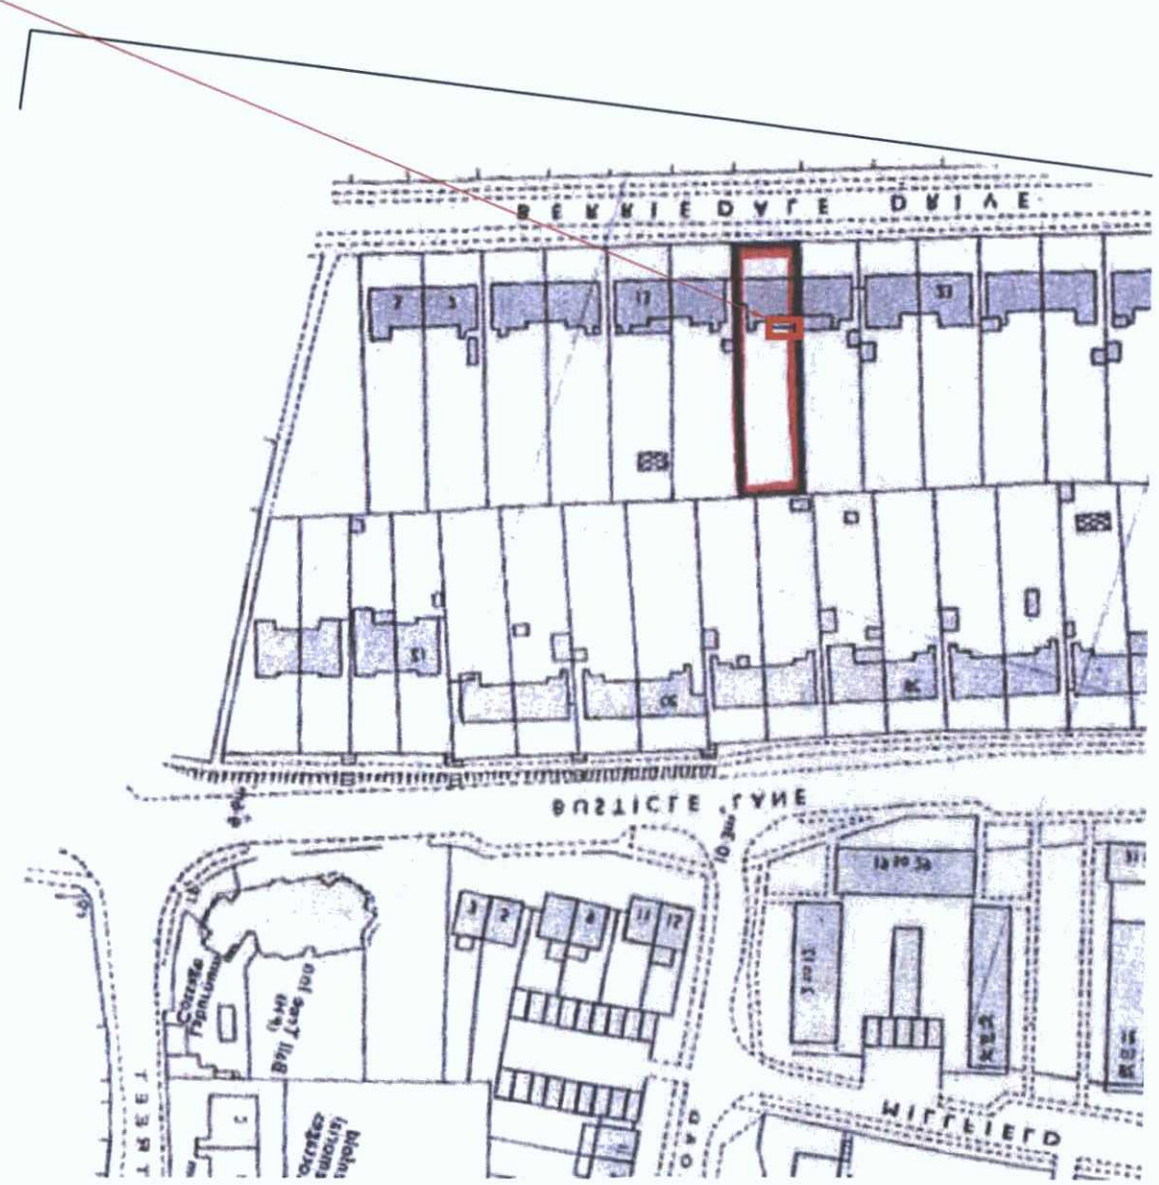

PLANNING
ADUR & WORTHING
PLAN AWDM 0880/13
DATE 25 JUL 2013
VALID

Location
17 Berriedale Drive
Sompting Lane
West Sussex BN15 0LE
Drawing Title
Residential Bungalow
Block & Location Plans
Date March 2013
Drawn By DB
Scale As Shown @ A3
CAD file name
Block & Location Plans
Drawing No 17\002
Revision #