This drawing is the copyright of MHD Architects Ltd. The contractor is to check all site dimensions and levels before work starts. Do not scale from drawings. Notify architect of any discrepancies. This drawing must be read with and checked against all structural and other specialist drawings, specification and bills of quantities. Notify architect of any discrepancies. The contractor is to comply with all current British Standards and Building Regulations whether or not specifically stated on these drawings.


Notes:




Location Plan 1:1250




Block Plan 1:500

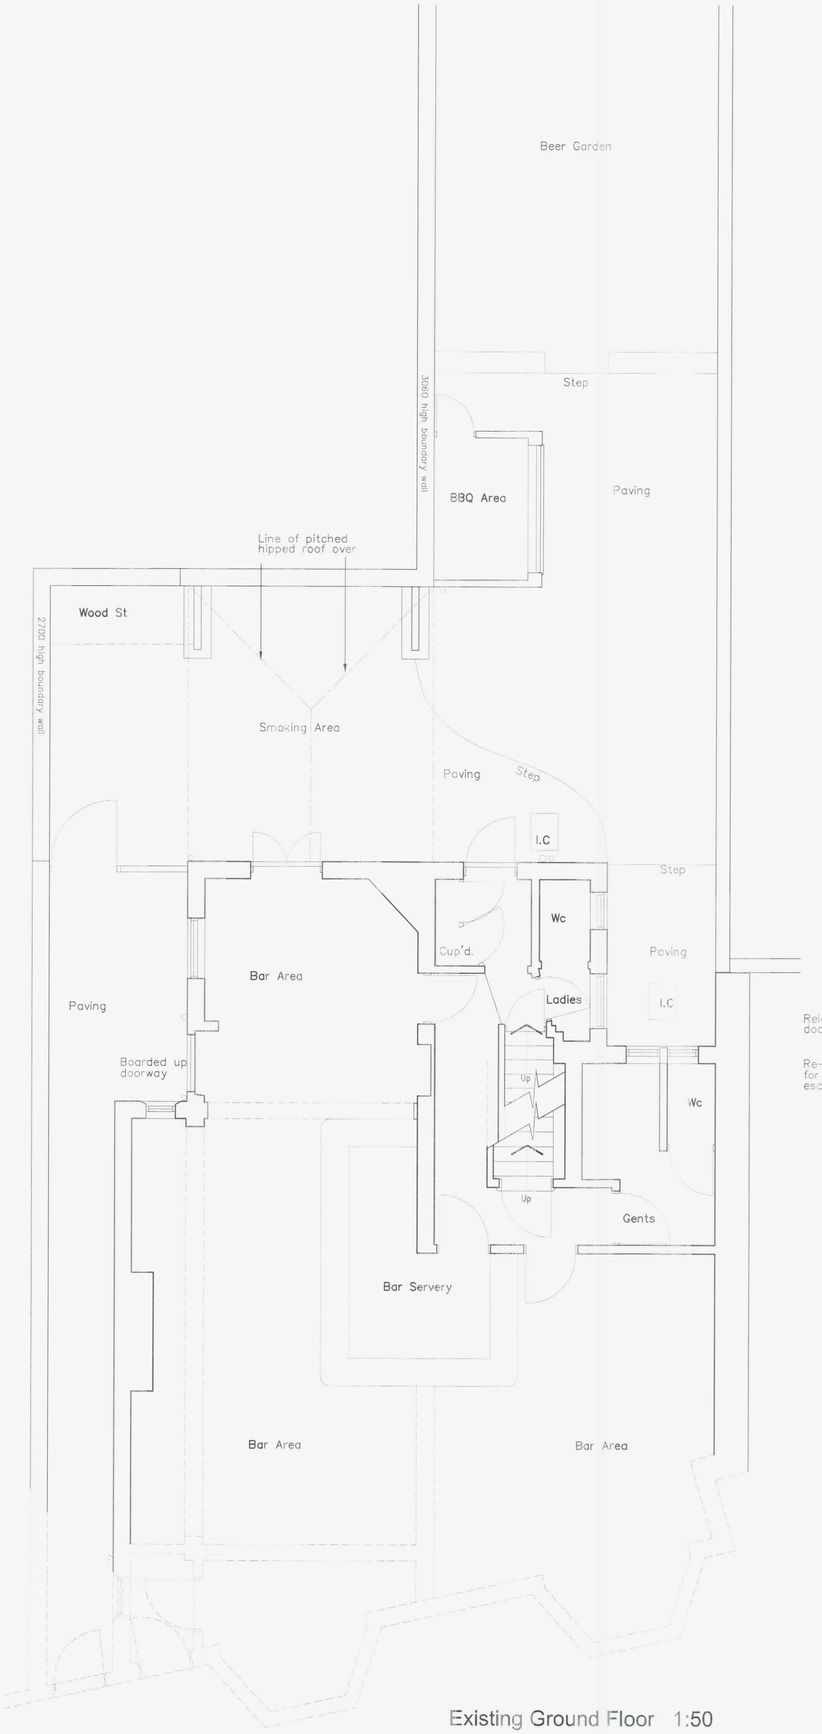

Existing Ground Floor 1:50

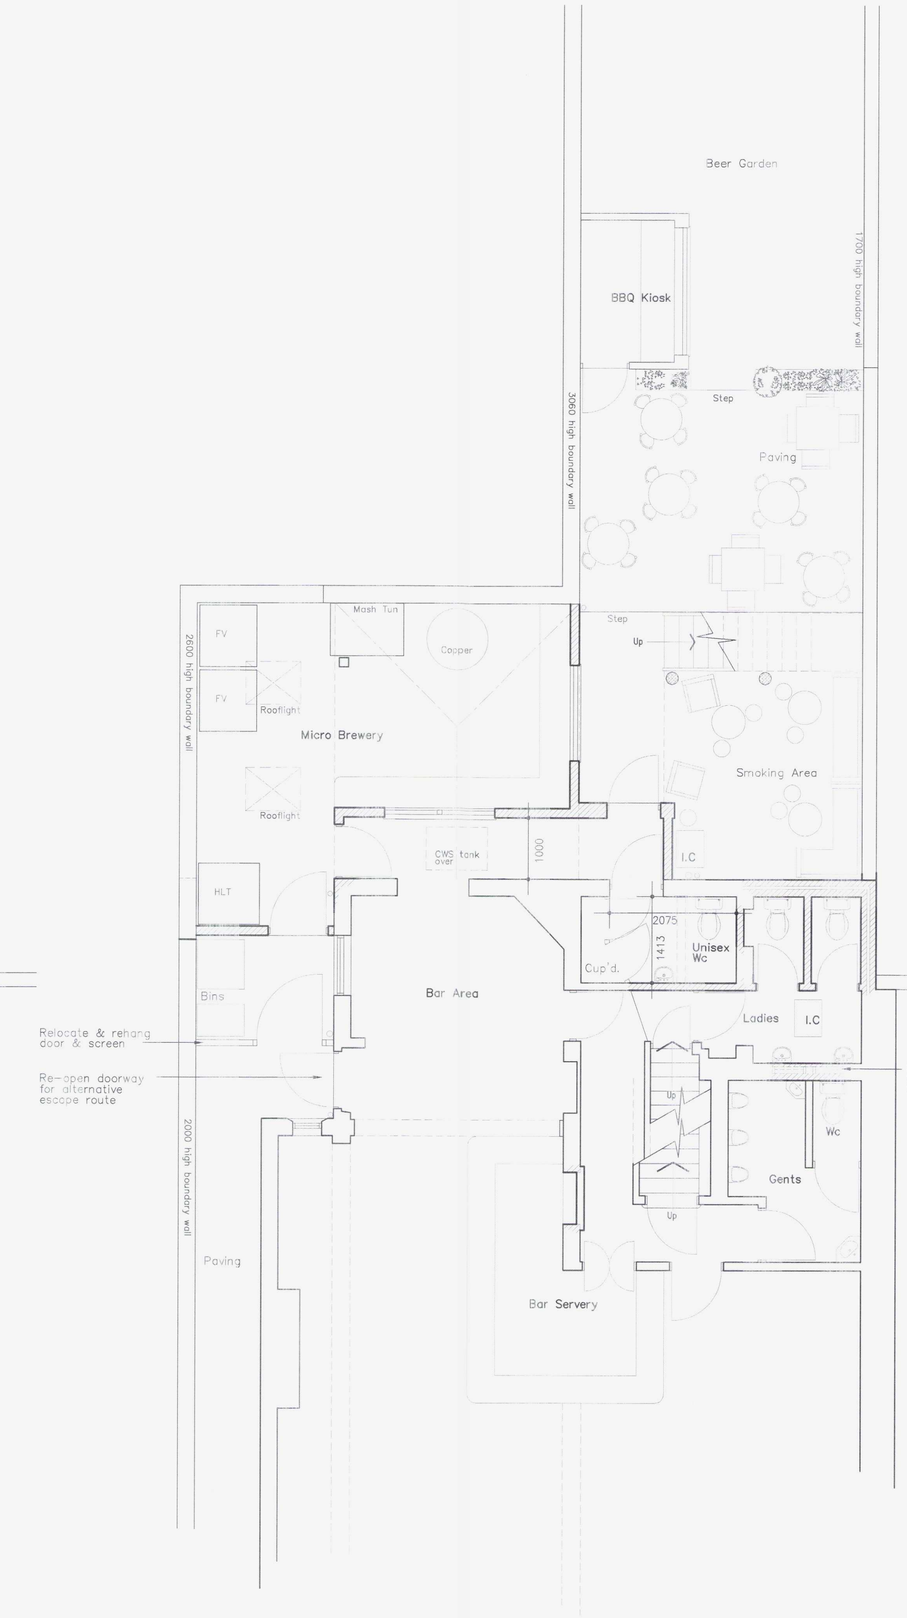

Proposed Ground Floor 1:50

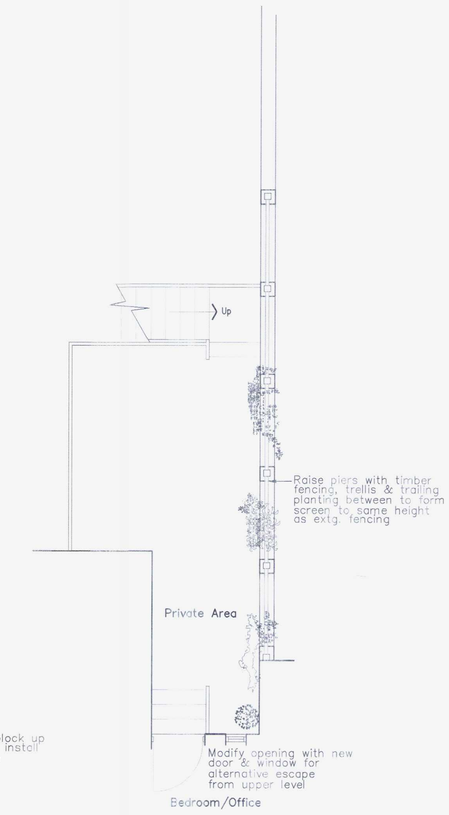

Proposed Fire Escape 1:50

ADUR & WORTHING SERVICE
WDM/0807/13
DATE VALID 22 JUL 2013

A 15/7/2013 Block plan amended Tcd
Rev Date Description By

MHD Architects
Downholm studio, Lewes Road, Ringmer, East Sussex, BN8 5QB.
Tel:01273 814851 Fax:01273 814884 Email: mhdarchitects@aol.com

Client
The Dark Star Bewery Company

Project
The Wellington PH
Brighton Road
Shorehan, West Sussex

Drawing
Proposed Improvements

Scale.	Date	Status	Drawn
Plans 1:50 at A1	15/5/13	Planning	Tcd

Drawing No.
271/1A