27 East Street

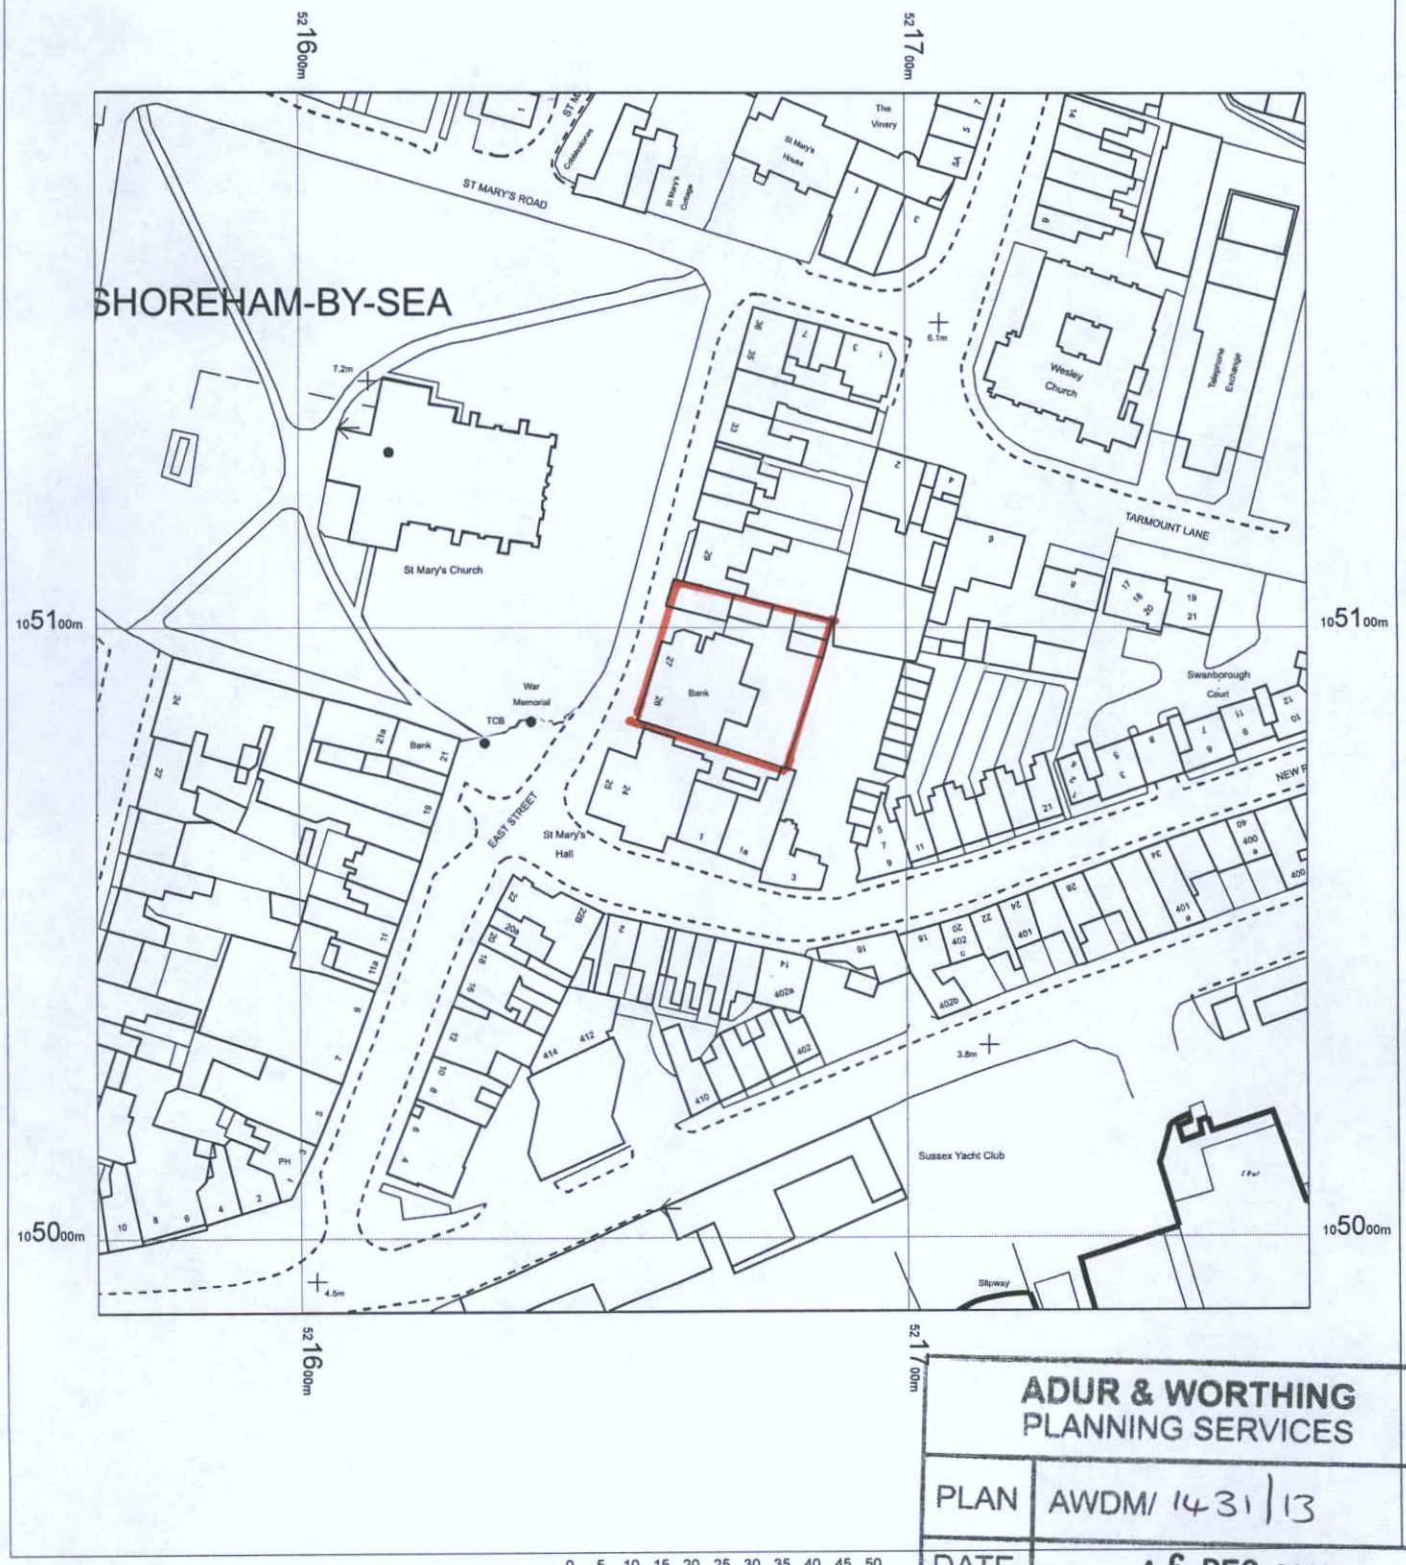

ADUR & WORTHING PLANNING SERVICES	
PLAN	AWDM/ 1431/13
DATE VALID	16 DEC 2013

N

OS MasterMap 1250/2500/10000 scale
12 November 2013, ID: BW1-00272746
www.blackwellmapping.co.uk

1:1250 scale print at A4, Centre: 521666 E, 105088 N

©Crown Copyright Ordnance Survey. Licence no. 100041040

Mapping sourced from Ordnance Survey

BLACKWELL'S
www.blackwellmapping.co.uk
TEL: 0117 926 2322
maps.bristol@blackwell.co.uk