



EXISTING ELEVATIONS. SCALE 1:100

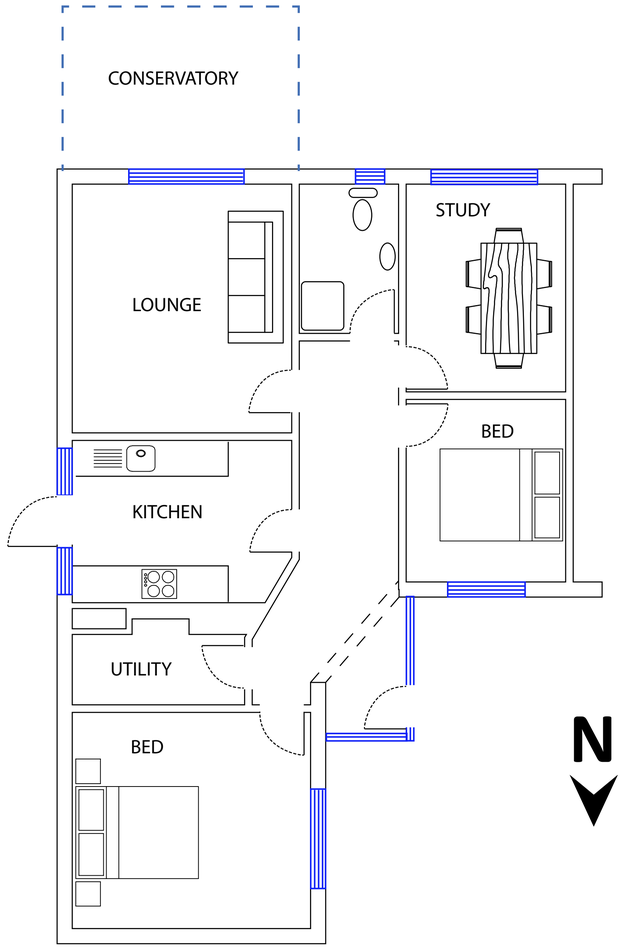


EXISTING GROUND FLOOR - SCALE 1:50

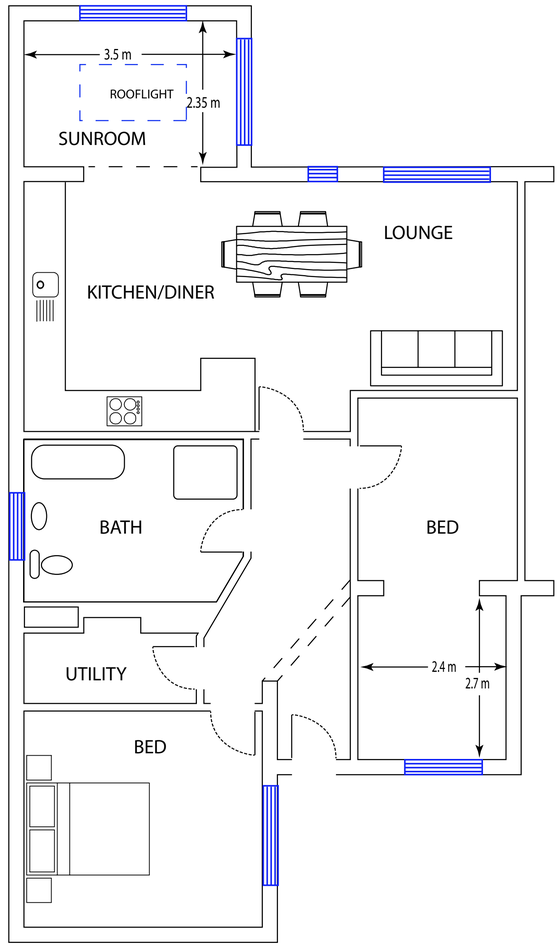

PROPOSED GROUND FLOOR - SCALE 1:50

1m 2m 3m 4m 5m 6m 7m 8m 9m 10m
1:50 Scale Bar

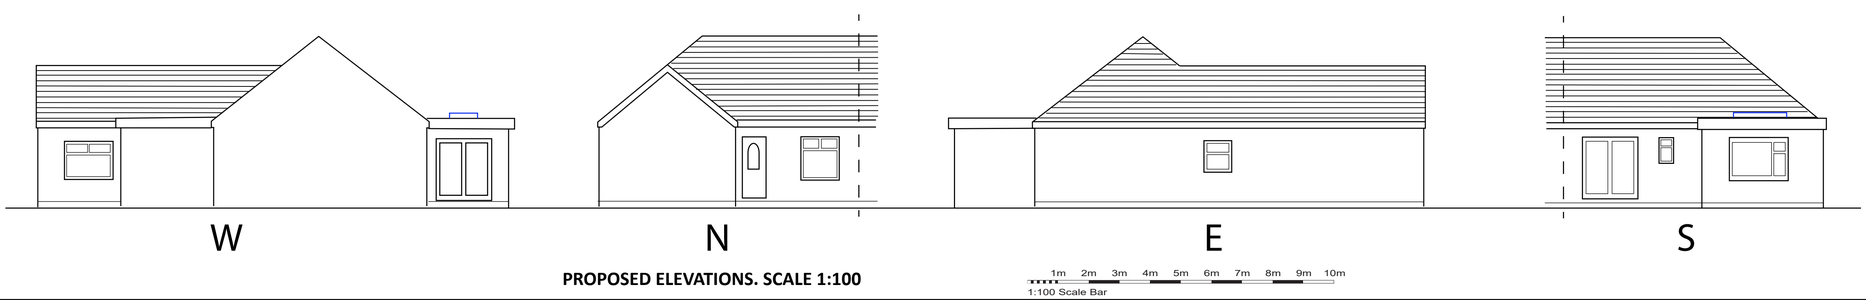

PROPOSED ELEVATIONS. SCALE 1:100

1m 2m 3m 4m 5m 6m 7m 8m 9m 10m
1:100 Scale Bar

LOCATION PLAN. SCALE 1:1250



© copyright

ED63 ELEMENTAL DESIGN	elementaldesign63@gmail.com 07799 402 870 07754 093 904	38 RIVERSIDE ROAD SHOREHAM BEACH			Drawing Title: LOCATION PLAN		1:1250 Scale Bar 10m 20m 30m 40m
		LOCATION PLAN	SCALE	1:1250	A4	Drawing No.-38RR.LP Rev:	Drawn by - A.Ramus Date: 03-11-2021

Notes

1. No critical dimensions are to be scaled from this drawing. (except for planning purposes)
2. It is the contractor's responsibility to ensure that all work is carried out in accordance with Local Authority and N.H.B.C requirements and that all plumbing and electrical work complies with the current regulations of the area water board and electricity board.
3. Any works carried out prior to the receipt of the necessary approvals are the responsibility of the client.
4. Whilst every effort has been made to obtain accurate information on the existing structure or site, it is essential that the contractor or client check at every stage and notify the Designer of any discrepancies.

© copyright

ED63 ELEMENTAL DESIGN
elementaldesign63@gmail.com
07799 402 870
07754 093 904

Client: MISS BENNETT

Job Title:
38 RIVERSIDE ROAD
SHOREHAM BEACH

Drawing Title:
PROPOSED SINGLE STOREY FRONT INFIL EXTENSION & REAR EXTENSION, INTERNAL REDESIGN.

Scale - 1:50 / 1:100

Date:-05-11-2021	**Drawn by - A.Ramus**

Drg no.-**38RR.SSE**
REV:-

A1 - 841mm x 594mm