NORTH

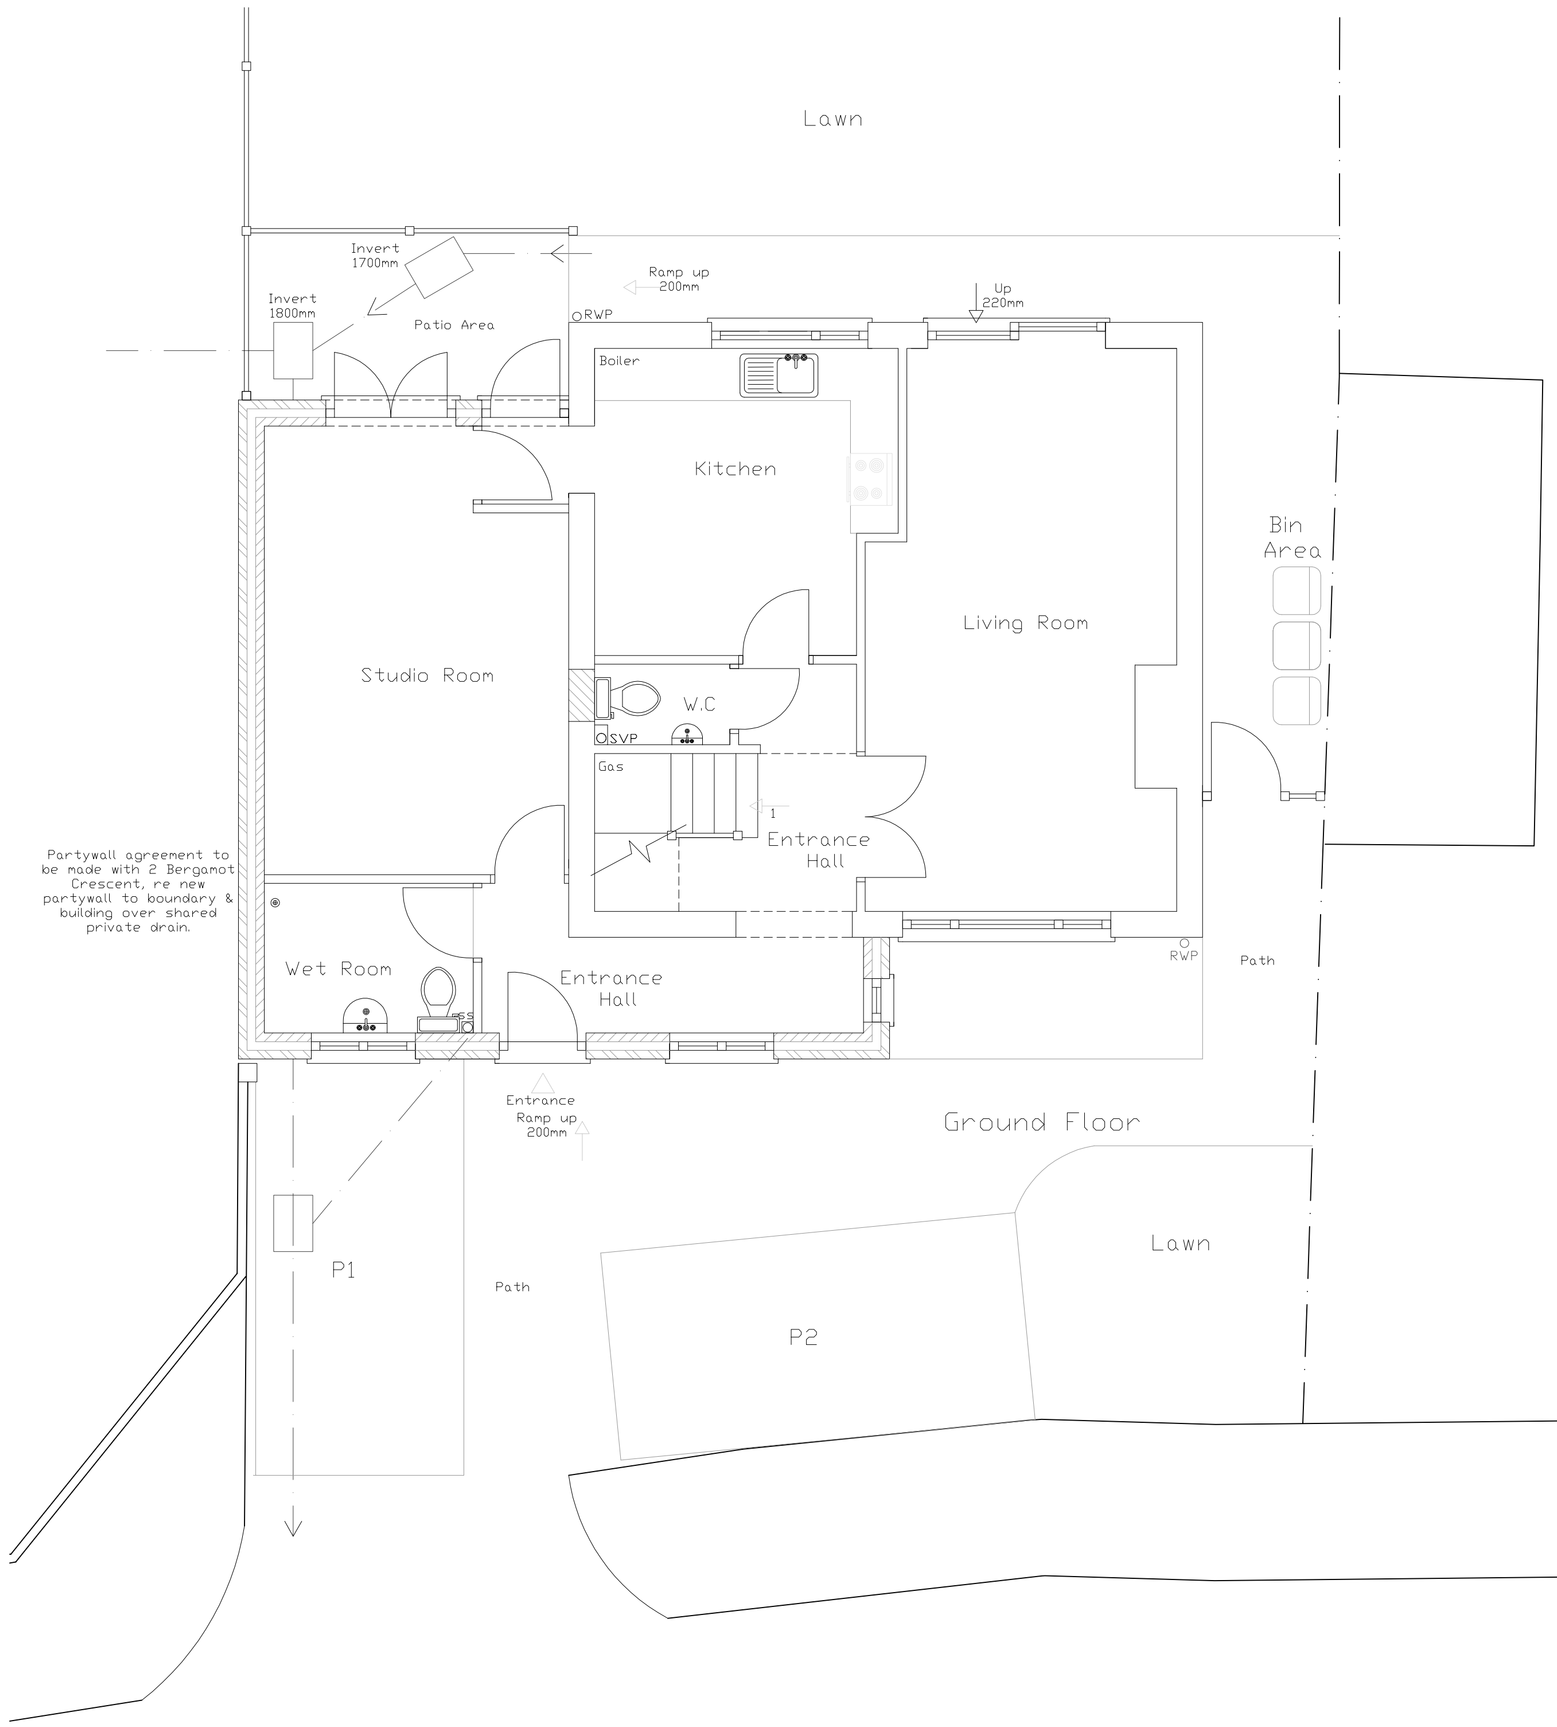

Ground Floor

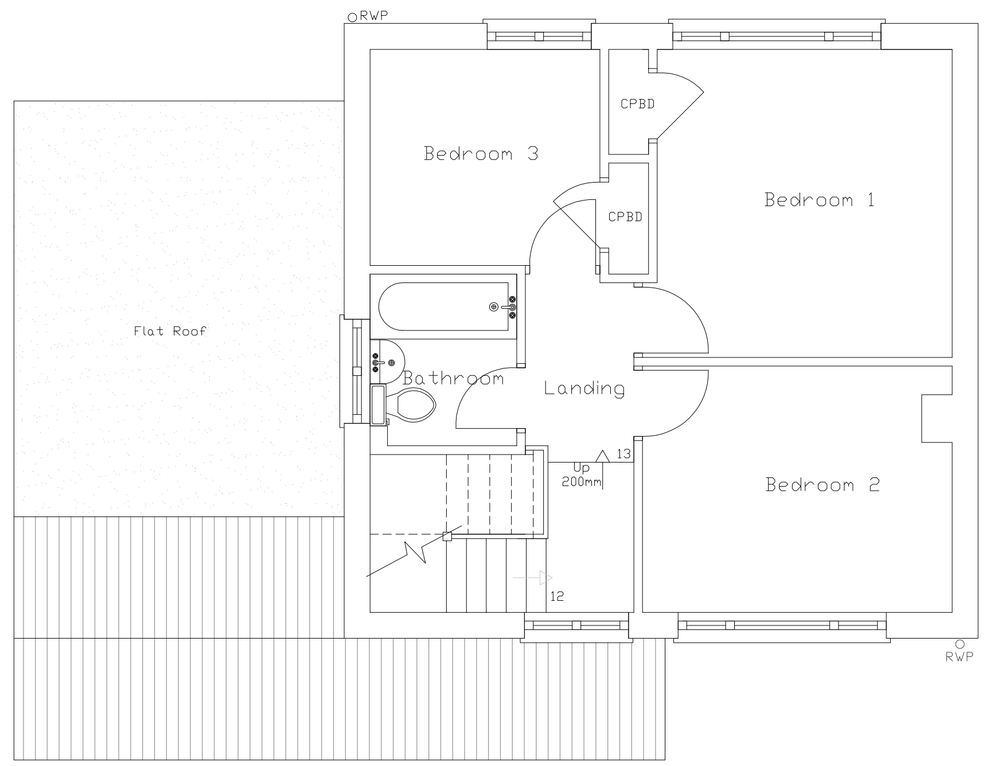

First Floor

NORTH

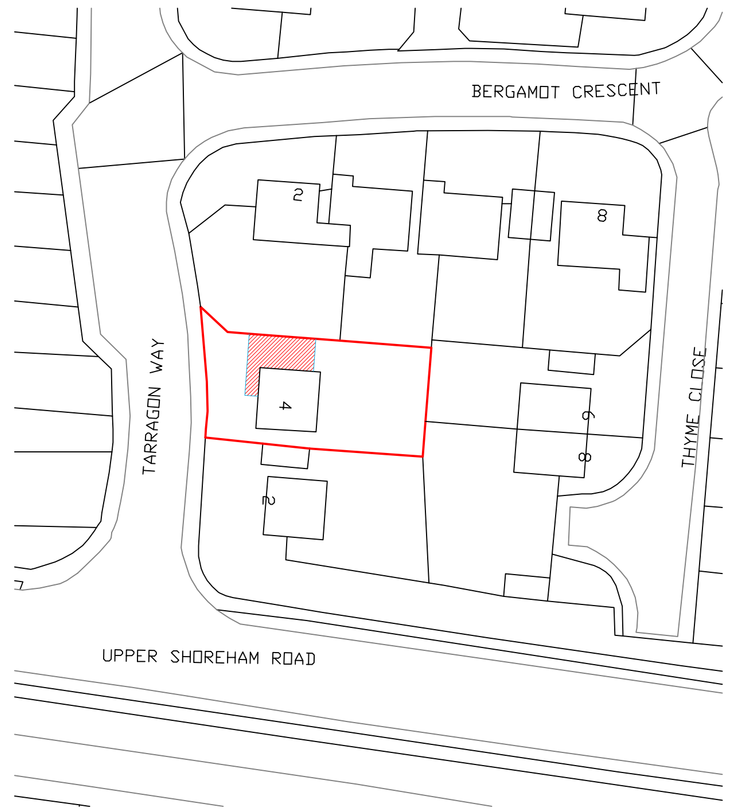

Block Plan 1:500

Scale 1:500 0 5m 10m 15m 20m 25m

Scale 1:50 / 1:100 0 1m 2m 3m 4m 5m / 2m 4m 6m 8m 10m

Copyright of drawings, Colin Jessey Associates.

COLIN JESSEY ASSOCIATES
47 Sullington Gardens, Findon Valley, Worthing, BN14 0HS Tel. 01903 877724 www.colinjessey.co.uk

Client	Ms Shilliam				Paper Size A1
Contract	Side Extension				
At	4 Tarragon Way, Shoreham, BN43 6JG				
Title	Proposed Ground, First Floor & Block Plans				
DWG. No.	324.14.03	Scale: 1:50 & 1:500	Date: 29.5.14		Drawn By: S.D
Rev.	A				
Details.	Planning				Date: 9.7.14
Details.					
Details.					