Schedule of Materials

Roof	: Concrete slates
Flat Roof	: Grey mineral felt
House Elevations	: Brick with tiled & rendered panels
Extension Elevations	: Brick to match existing
Windows	: Upvc
Doors	: Upvc
Parking Area & Paths	: Brick pavers

NORTH

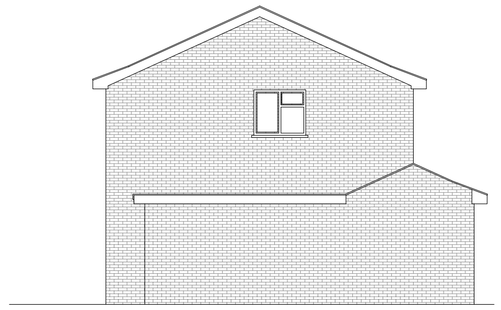

Side Elevation



Front Elevation

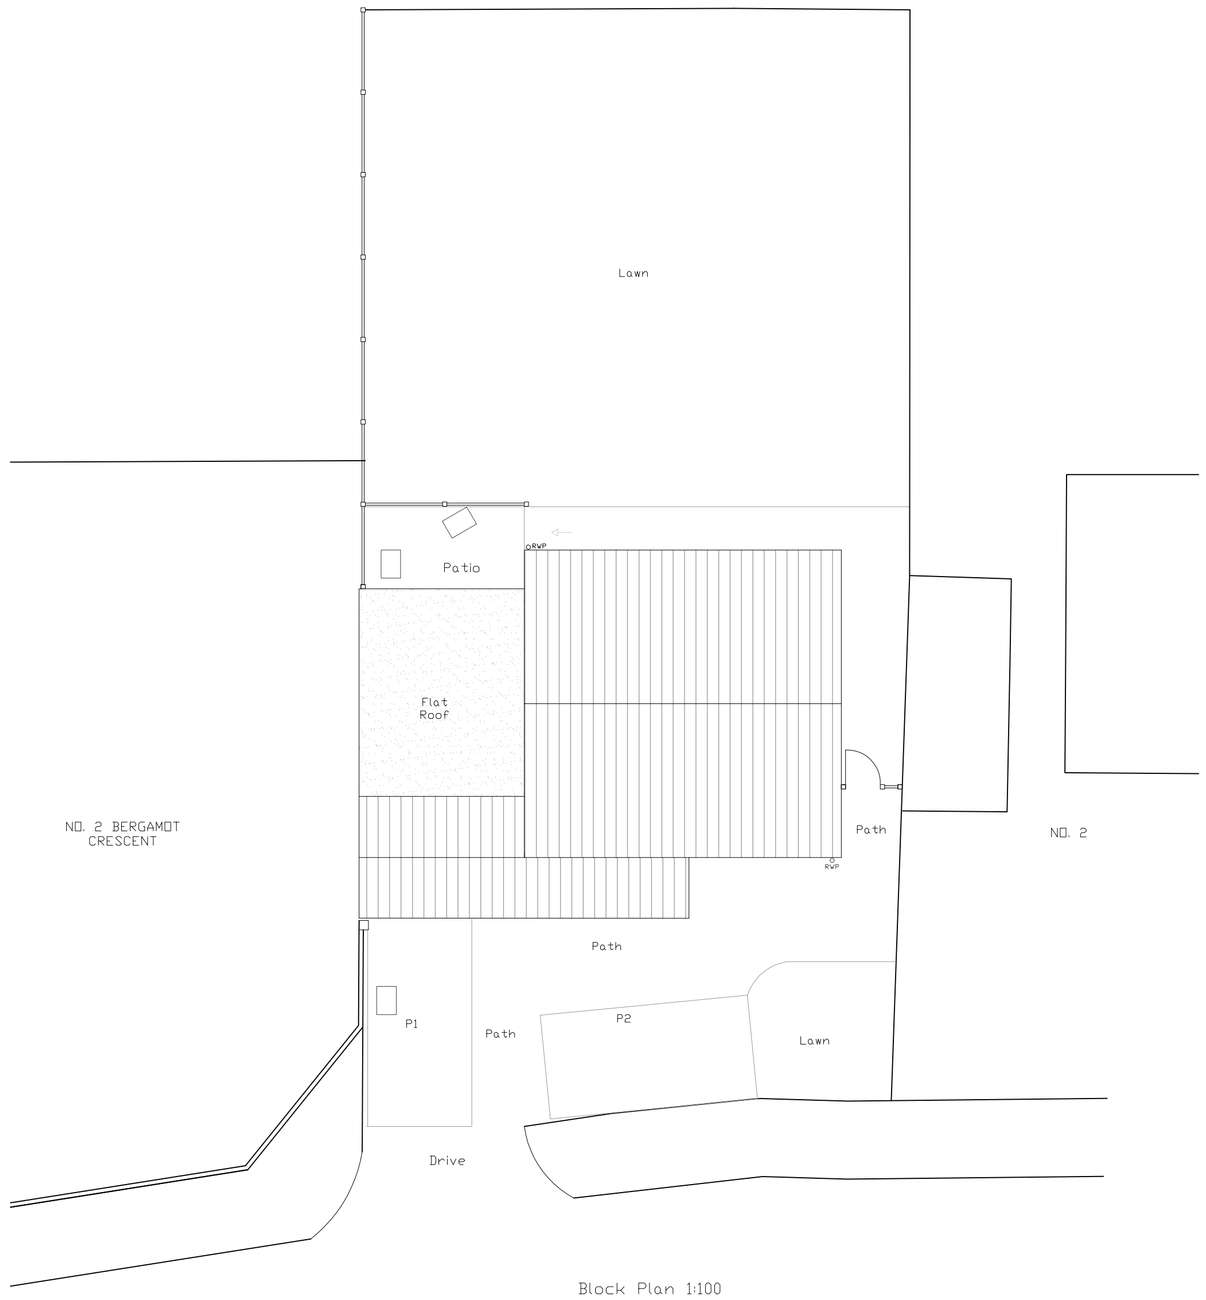

Block Plan 1:100

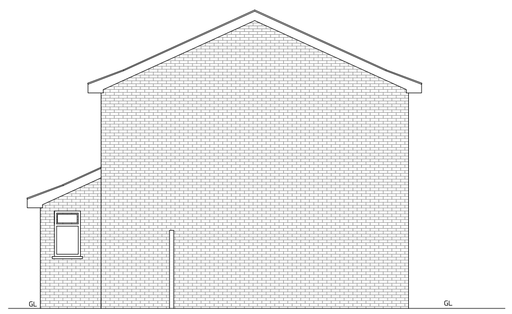

Side Elevation



Rear Elevation

Scale 1:50 / 1:100

0 1m 2m 3m 4m 5m
2m 4m 6m 8m 10m

Copyright of drawings, Colin Jessey Associates.

COLIN JESSEY ASSOCIATES
47 Sullington Gardens, Findon Valley, Worthing, BN14 0HS Tel. 01903 877724 www.colinjessey.co.uk

Client	Ms Shilliam			Paper Size A1
Contract	Side Extension			
At	4 Tarragon Way, Shoreham, BN43 6JG			
Title	Proposed Block Plan & Elevations			
DWG. No.	324.14.04	Scale: 1:50 & 1:100	Date: 29.5.14	Drawn By: S.D
Rev.	A			
Details.	Planning			Date: 9.7.14
Details.				
Details.				