
65 Busticle Lane 1:250 at A4

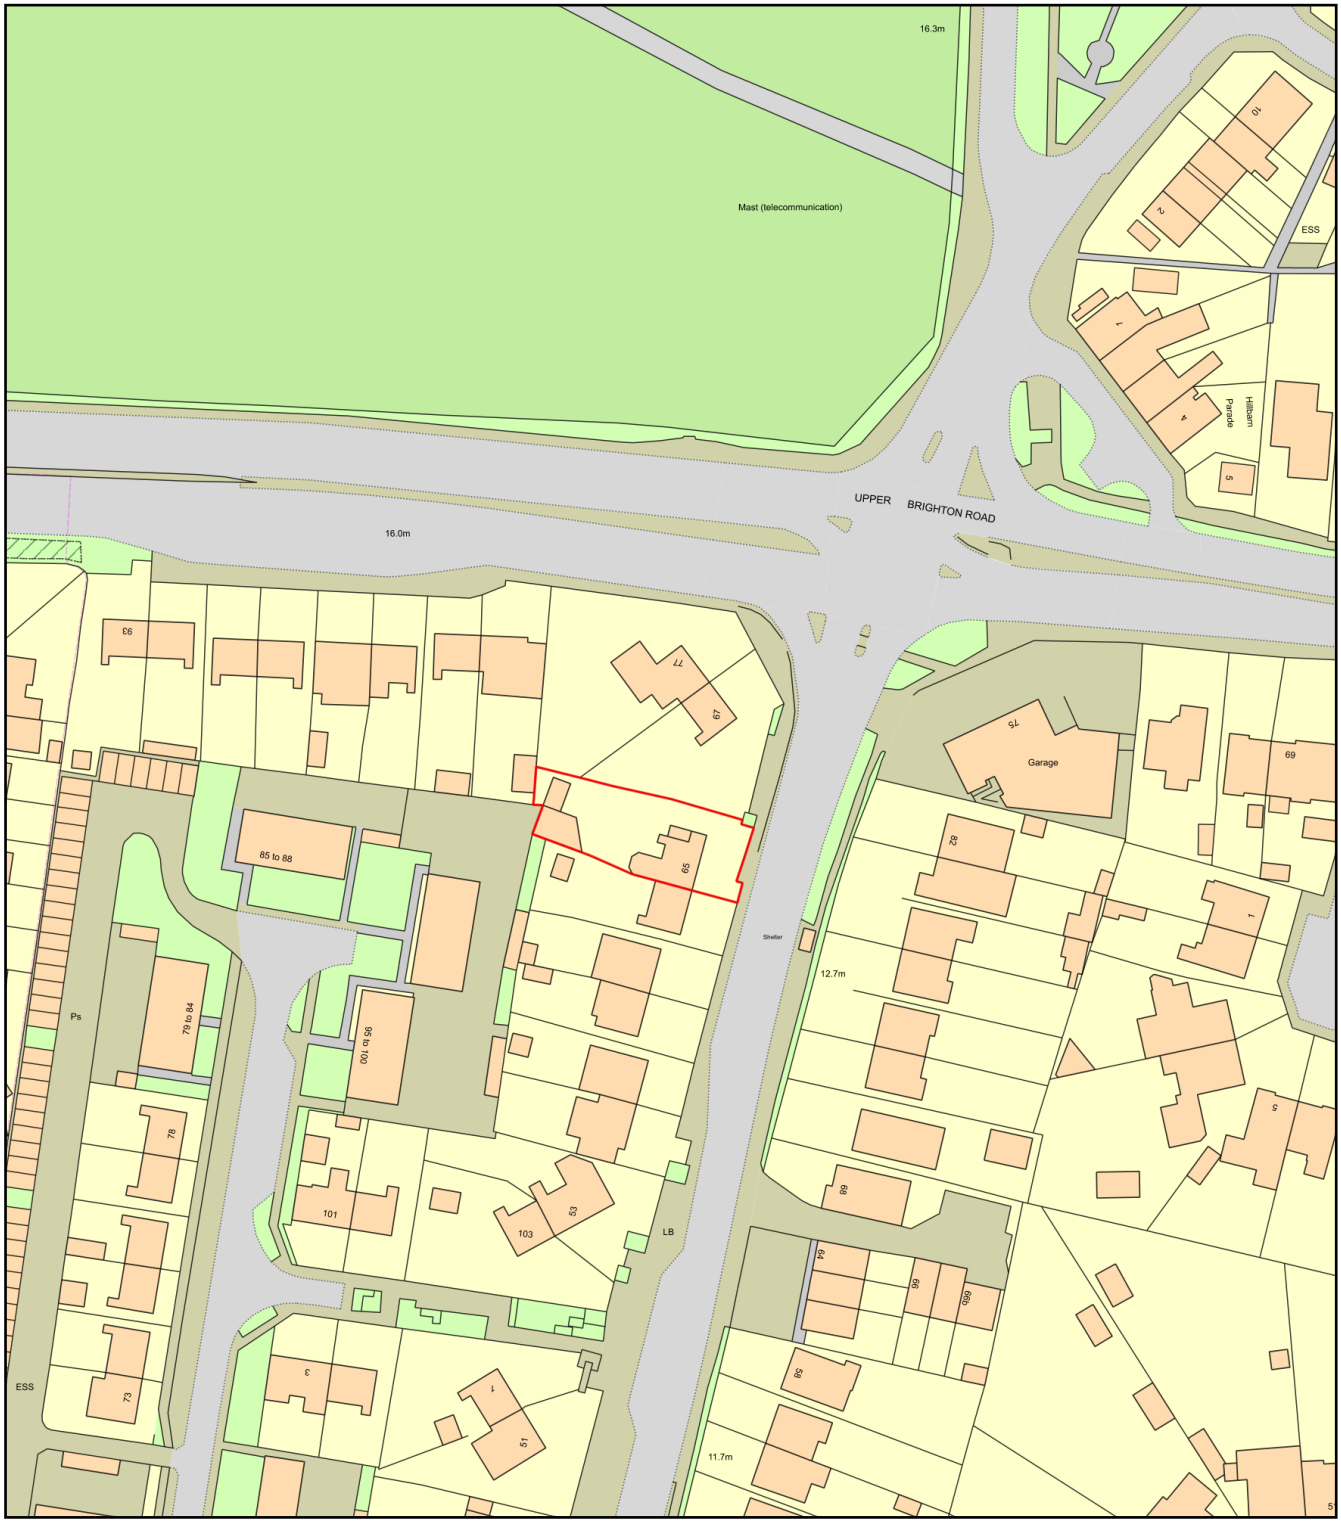

0 50
Metres

N

ReQuestaPlan

Plan Produced for:	Planning Application
Date Produced:	21 Feb 2021
Plan Reference Number:	TQRQM21052175754203
Scale:	1:1250 @ A4

© Crown copyright and database rights 2019 OS 100042766