Copyright of:
PLW
Architectural & Planning Services
12 West Street
Shoreham By Sea
West Sussex
BN43 5WE
01273 441008 (after 6pm)
07828888707
e-mail: penwriptyp2@yahoo.co.uk

Title: Block & location PLAN

Project: Proposed rear & front extensions at:
40 Cheal Close
Shoreham By Sea
Sussex

Client: Sunil Nichol

Scale: 1:200, 1:1250 @ A3 paper size
Date: 25.10.11 Drawn: BW

Dwg. No. 03 Rev'n A

Note: All dimensions to be checked on site.

ADUR DISTRICT COUNCIL
PLANNING DIVISION
RECEIVED DATE 03/11/11
PLAN No. ADDM/0881/11


1:1250 Scale Bar
10m 50m 30m 40m 20m

Location Plan 1:1250



1:200 Scale Bar
10m 50m 30m 40m

BLOCK PLAN 1:200

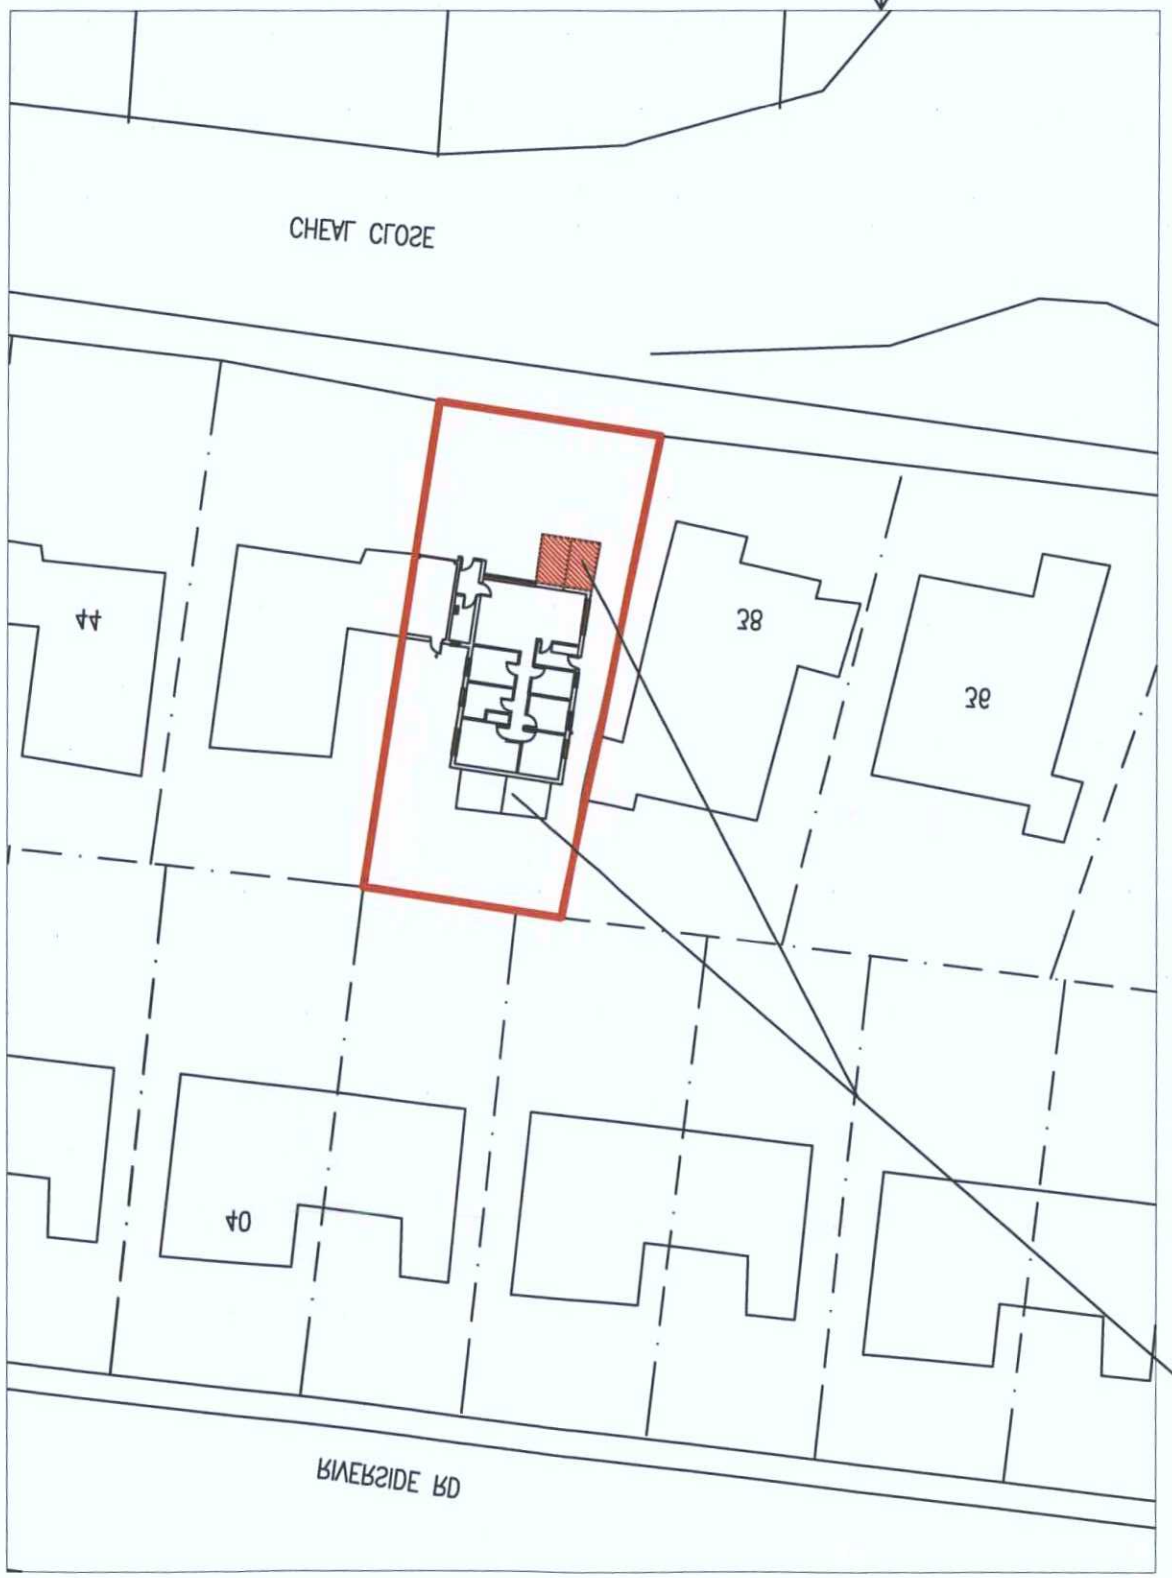

Proposed extension to rear & front of hatch