


South Elevation (front)


East (Side) Elevation

North (Rear) Elevation

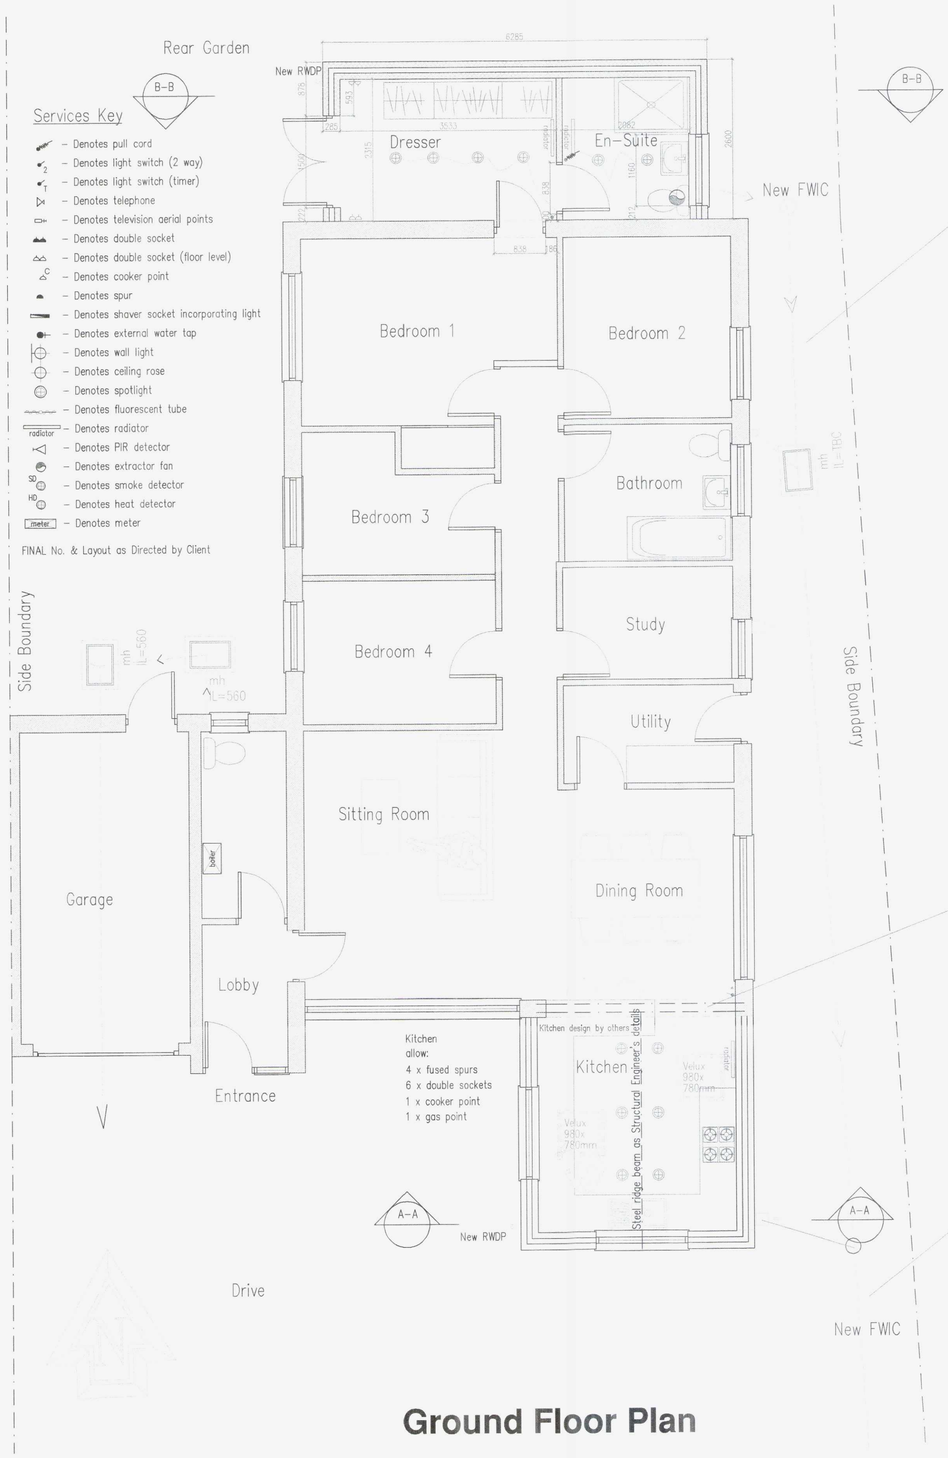


Ground Floor Plan

ADUR DISTRICT COUNCIL
PLANNING DIVISION
PLAN No. AWDM/0881/11
DATE Registered 23/11/11

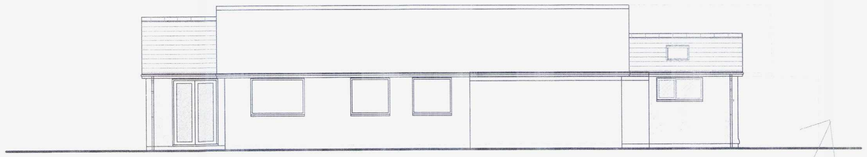


West (Side) Elevation

PROJECTION OF NO. 38 CHEAL CLOSE shown dotted lines

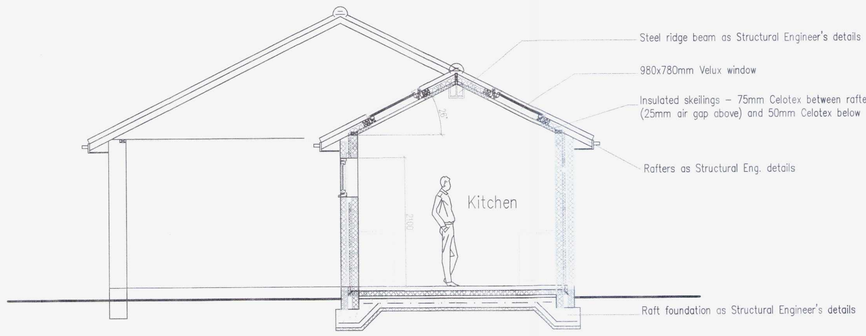

SECTION A-A 1:50

PLANNER CAN SCALE FROM THIS DRAWING
DRAWINGS TO BE READ IN CONJUCTION WITH ALL OTHER ARCHITECT'S & STRUCTURAL ENGINEER'S CONTRACT DRAWINGS & SPECIFICATIONS.
ANY DISCREPANCIES MUST BE BROUGHT TO THE ATTENTION OF THE ARCHITECT IMMEDIATELY.
THE CONTRACTOR MUST VERIFY ALL DIMENSIONS BY SITE MEASUREMENT BEFORE ORDERING MATERIALS OR MANUFACTURING COMPONENTS.
SUBSTITUTE MATERIALS & PRODUCTS TO THOSE NAMED WILL BE ACCEPTABLE IF PROVEN TO BE OF EQUAL OR HIGHER PERFORMANCE AND NOT IN CONFLICT WITH OTHER ELEMENTS.

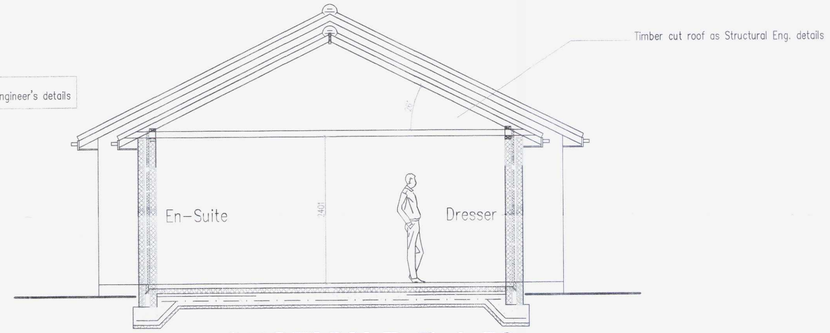

SECTION B-B 1:50

1m 2m 3m 4m 5m 6m 7m 8m 9m 10m

1m 2m 3m 4m 5m 6m 7m 8m 9m 10m

Project:
Proposed Extensions
At:
40 Cheal Close
Shoreham Beach
Shoreham By Sea
West Sussex
BN43 5DB

Drawing Title:
Plans & Elevations As Proposed

Client:
Mr & Mrs Nicholls

Copyright of:
Architectural & Planning Services
15 West Street
Shoreham By Sea
West Sussex
BN43 5WF
bjw
01273 441009 (after 6pm)
07856899101
e-mail: benwhitby15@yahoo.co.uk

Scale: 1:100 1:50	Paper Size: A1
Date: 25.10.2011	Drawn: BJW
Drg. No. 02	Rev'n A

Received 23 NOV 2011