This drawing is the copyright of Harding Neill & Watson, Architects.


All dimensions must be verified on site prior to construction.

Do not scale this drawing except for Planning Application purposes.

Ordnance Survey Licence No. AR376302

Rev	Amendments	By	Chkd	Date
A	Front signage and canopy amended	JD	JE	25/07/08
B	Goods in area to north elevation amended	JD	AC	07/10/09
C	Roller shutter removed from North elevation in accordance with changes to plan	SD	AC	24/11/09

WORTHING BOROUGH COUNCIL
25 JUN 2010
CONSENT GRANTED
SUBJECT TO CONDITIONS

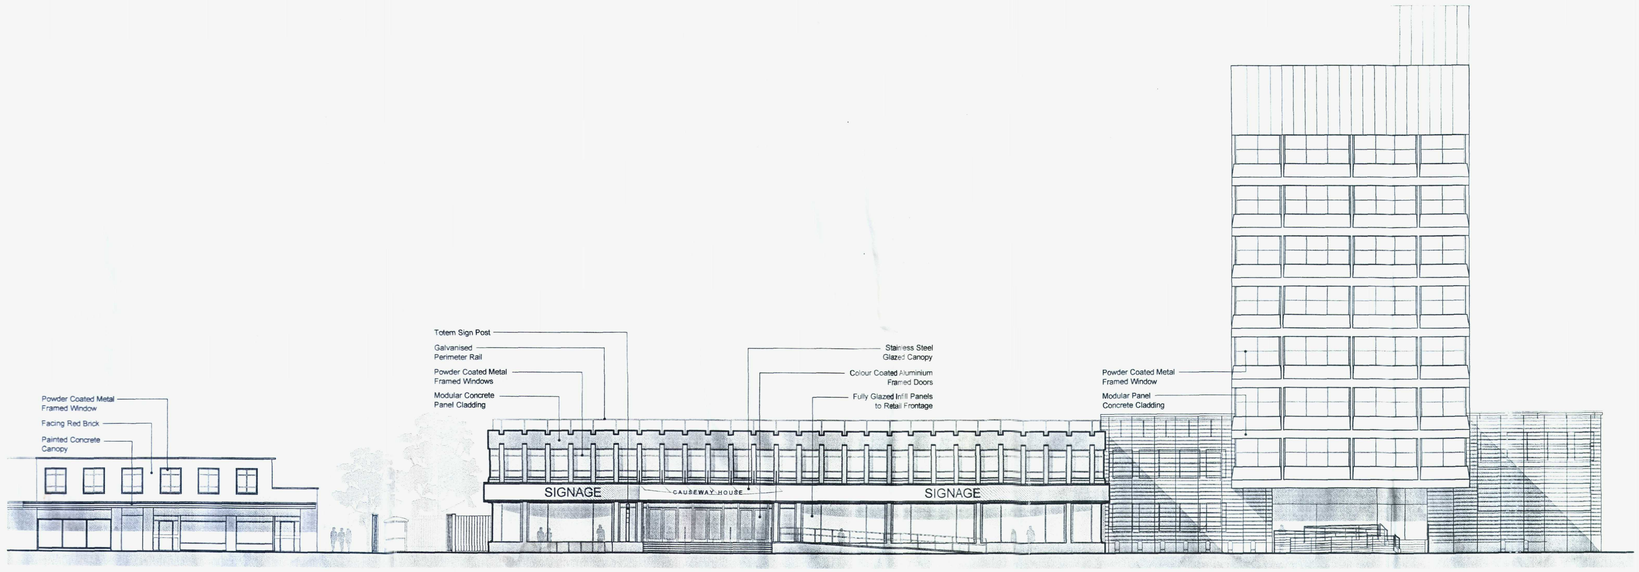


WEST ELEVATION

LLOYDS TSB TOWER
IN BACKGROUND

BOROUGH COUNCIL WORTHING
RECEIVED 30/11/07
APPLN NO
WB/07/1534/FUL

P. OFFICE COPY

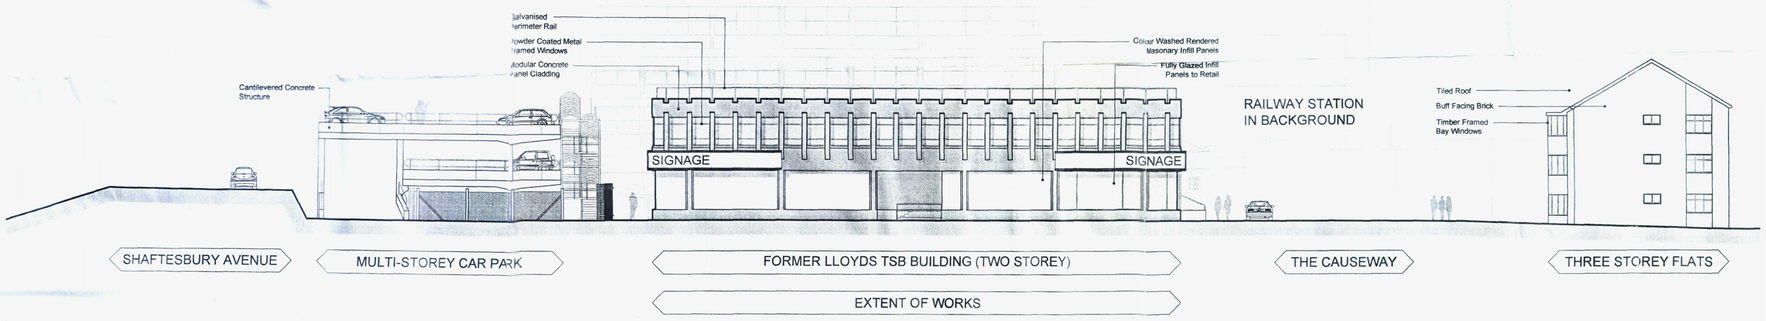

NORTH ELEVATION

ARCHITECTS HNW

HNW Architects, 11 West Pallant, Chichester, West Sussex, PO19 1TB
Tel: 01243 533300 Fax: 01243 533311 E-mail: hnw@hnw.co.uk www.hnw.co.uk

Project

PROPOSED ALTERATIONS TO FORMER LLOYDS TSB PREMISES THE CAUSEWAY, DURRINGTON

Drawing Title

PROPOSED ELEVATIONS SHEET 1 OF 2

Drawing Status

PLANNING

Scale	Drawn By	Date
1:200 @ A1	JD	May 2008
Checked By	Date	
KW	30.05.08	
Project No.	Drawing No.	Revision
08014	P022	C

FS 45237

Harding Neill & Watson Limited - Registered No. 3589904