amendments				
rev.	date	comment	auth.	chkd.
A	02.09.24	Minor non-material amendments.	ES	GI
B	24.09.24	Minor non-material amendments as client comments.	ES	GI

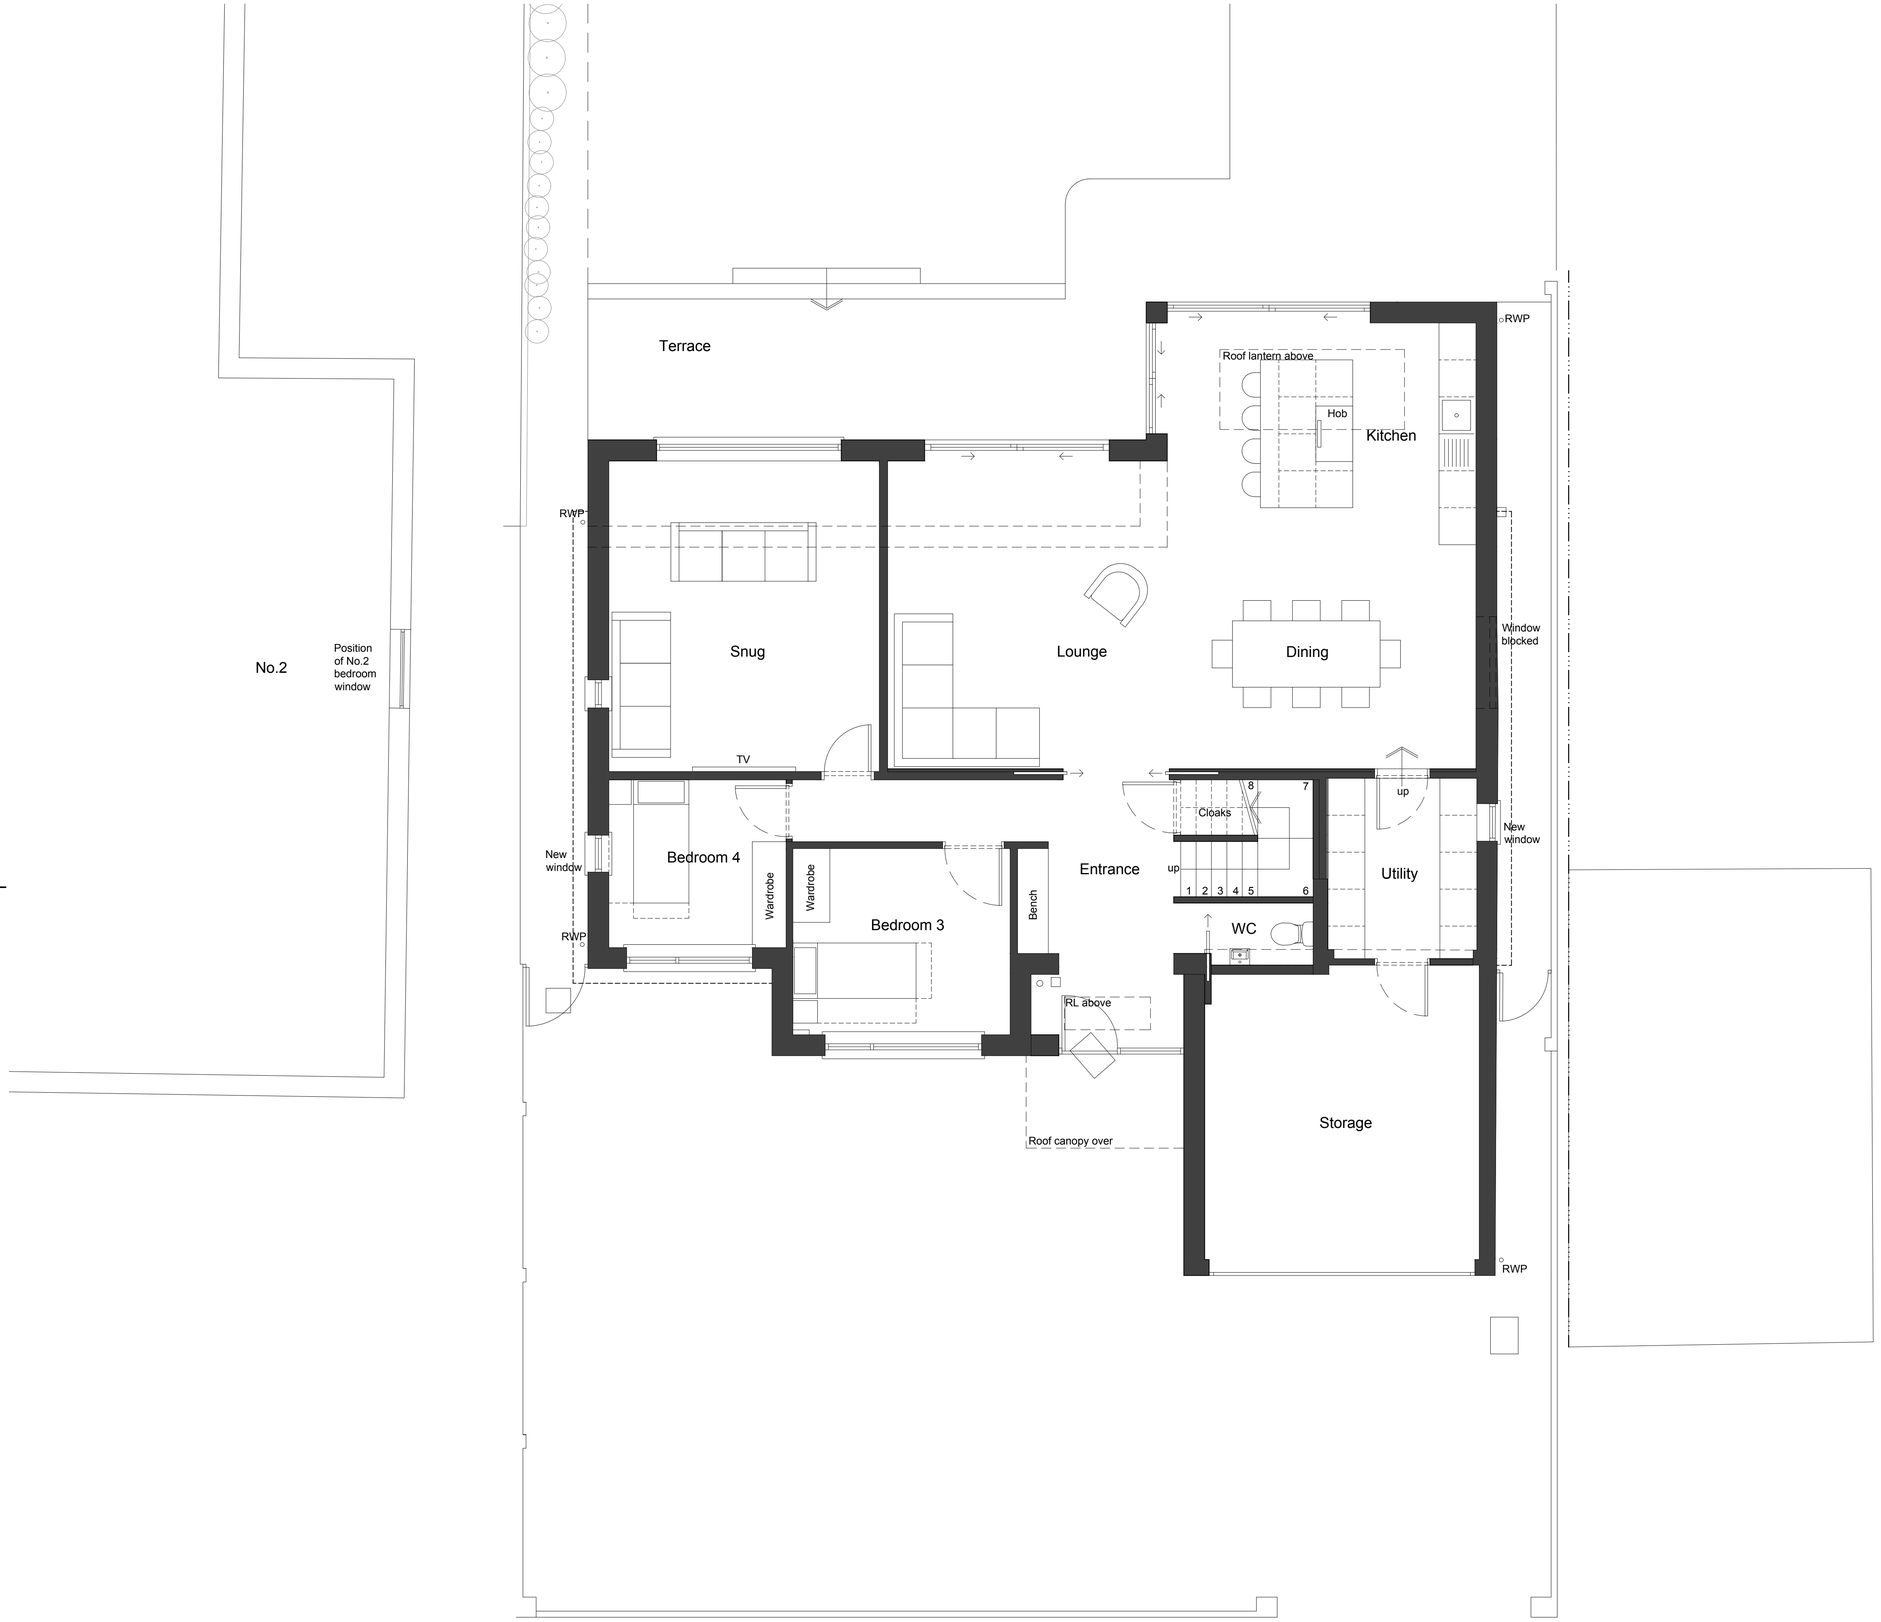

Ground Floor Plan 1:50

0 1 2 3 4 5 6 7 8 9 10

scale in metres 1:50

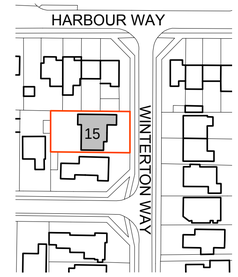

Location Plan 1:250

0 25 50 75 100

scale in metres 1:250

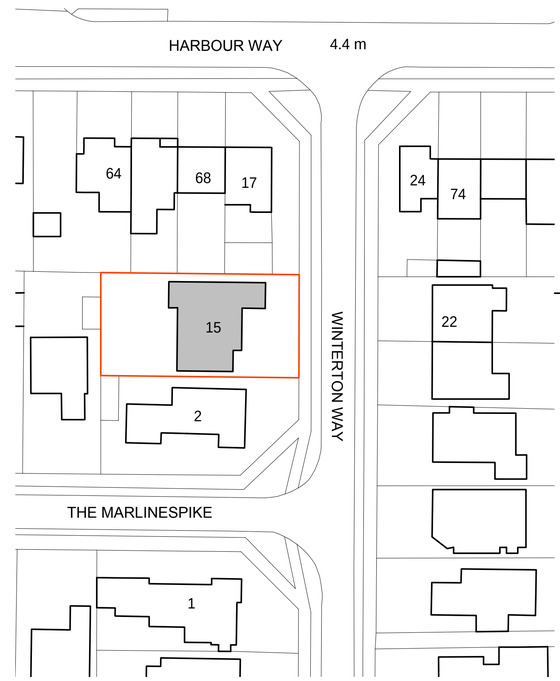

Block Plan 1:500

0 10 20 30 40

scale in metres 1:500

client			drawing number	revision
Chris Barnes			0652.PL.201	B
project			drawing title	
15 Winterton Way, Shoreham-by-Sea, BN43 5RE			Proposed Ground Floor Plan Location & Block plans PLANNING	
drawn by	checked by	riba work stage	date	scale/original sheet size
EI/ACB/ES	GI	3	March '24	As shown @ A1

www.abir.co.uk studio@abirarchitects.co.uk
Unit 1, Beta House, St John's Road, Hove, BN3 2FX, United Kingdom
Hove +44 (0)1273 724 384
Company No 06877117 VAT No 971 4147 17

© ABIR Architects Ltd. Check all dimensions on site before work is undertaken. All goods, materials and workmanship to conform with current building regulations, BSS and COP's.

ABIR architects

RIBA Chartered Practice