amendments				
rev.	date	comment	auth.	chkd.
A	02.09.24	Minor non-material amendments.	ES	GI
B	24.09.24	Minor non-material amendments as client comments.	ES	GI

0 1 2 3 4 5 6 7 8 9 10

scale in metres 1:50

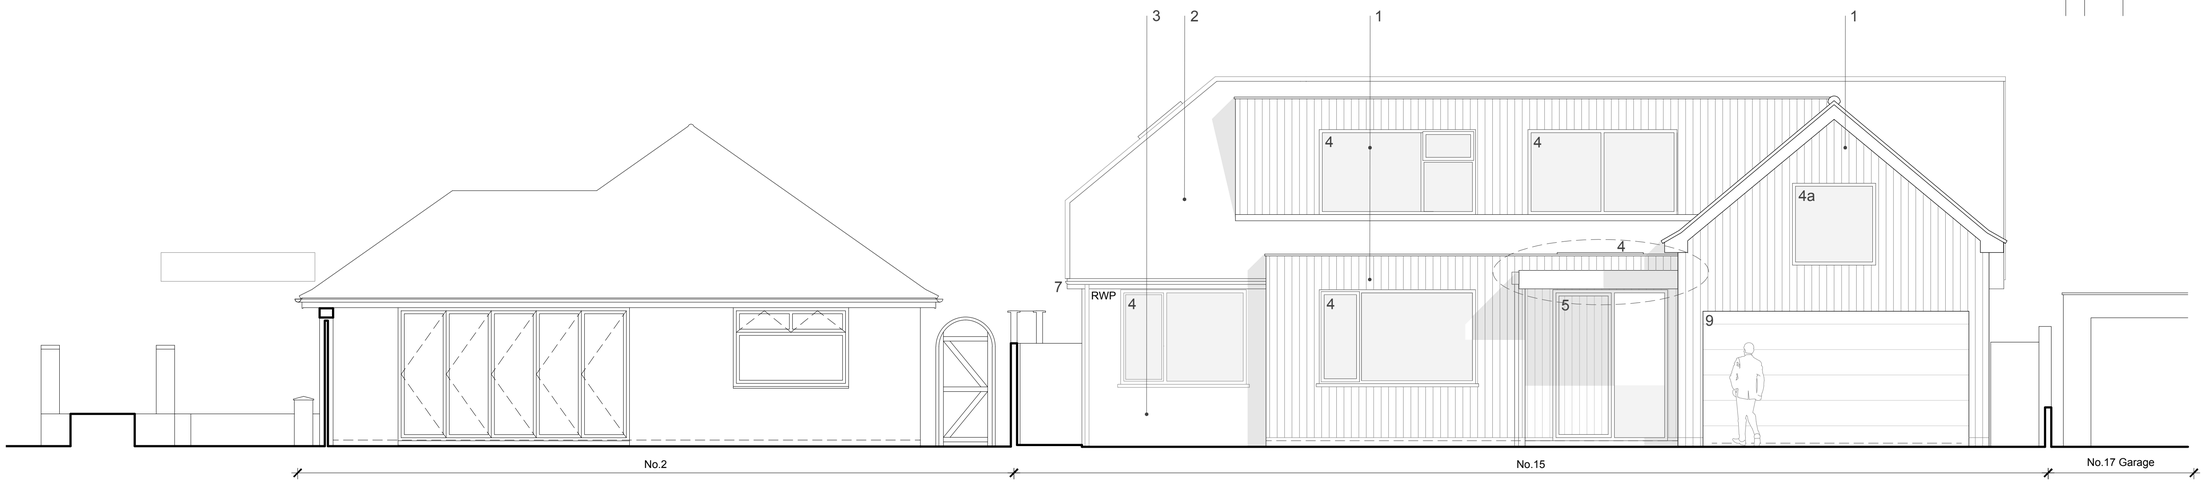

Front (East) Elevation 1:50

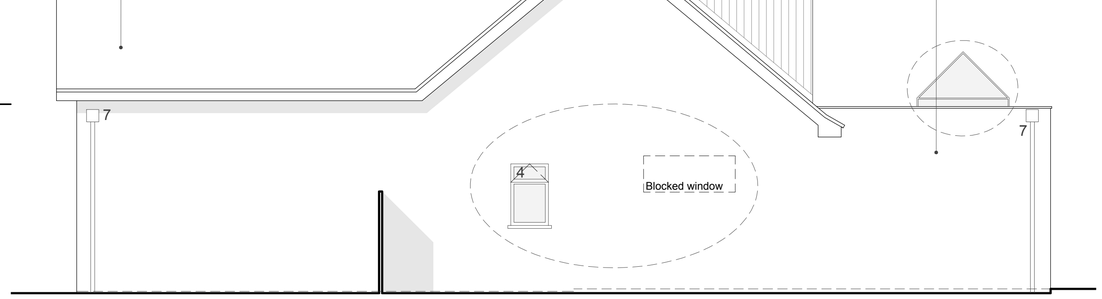

Side (North) Elevation 1:50

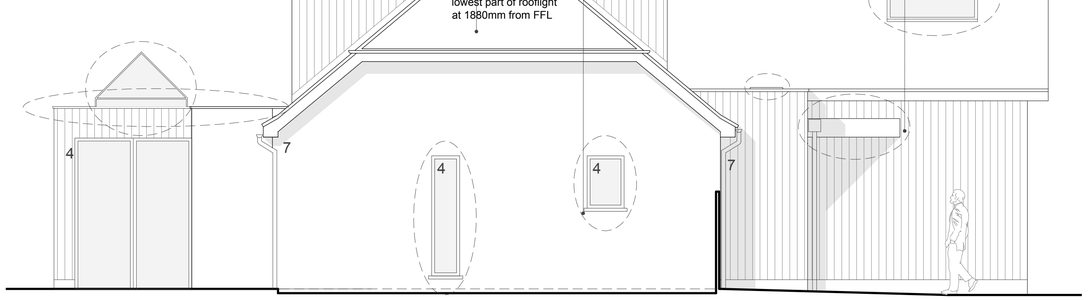

Side (South) Elevation 1:50

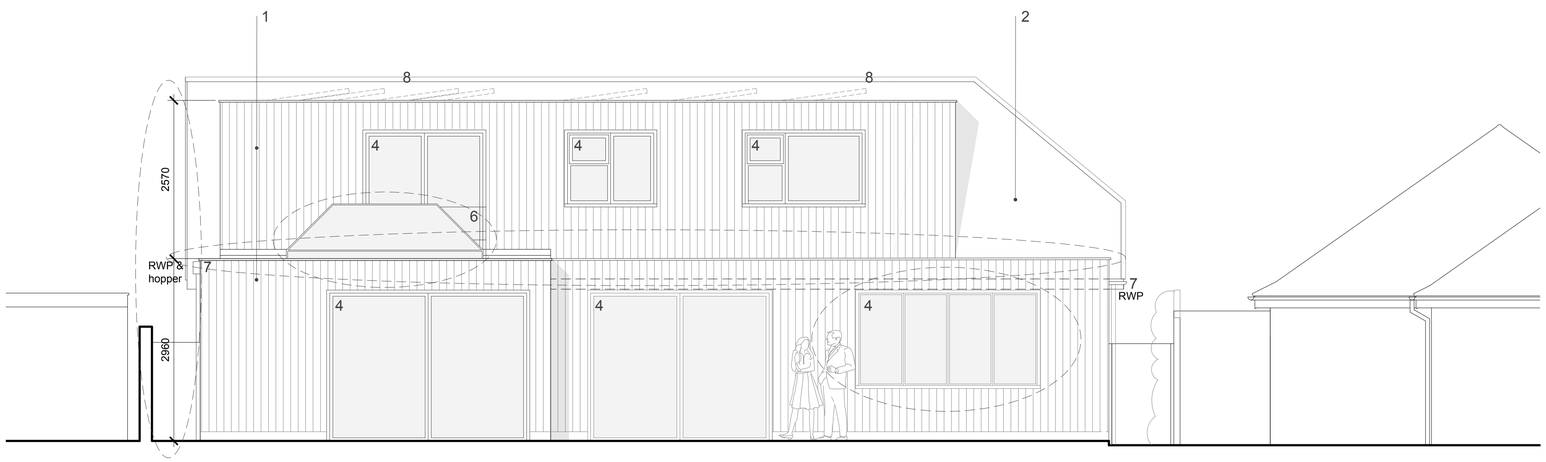

Rear (West) Elevation 1:50

DRAWING MATERIAL KEY:

Line of existing bungalow
1. Vertical timber cladding
2. Slate roof tiles
3. White insulated render
4. Double glazed composite frame windows/ doors/ rooflights (obscured glass where 4a.)
5. Timber entrance door with side light
6. Glass balustrade (1.1m high min.)
7. Metal gutters, downpipes & fascias
8. PV array
9. Garage/ storage door

client	drawing number	revision
Chris Barnes	0652.PL.203	B
project	**drawing title**	
15 Winterton Way, Shoreham-by-Sea, BN43 5RE	Proposed Elevations PLANNING AWDM/0414/23	

drawn by	checked by	riba work stage	date	scale/original sheet size
EI/ACB/ES	GI	3	March '24	1:50 @ A1

www.abir.co.uk studio@abirarchitects.co.uk
Unit 1, Beta House, St John's Road, Hove, BN3 2FX, United Kingdom
Hove +44 (0)1273 724 384
Company No 06877117 VAT No 971 4147 17

© ABIR Architects Ltd. Check all dimensions on site before work is undertaken. All goods, materials and workmanship to conform with current building regulations, BSS and COP's.

ABIR architects

RIBA Chartered Practice