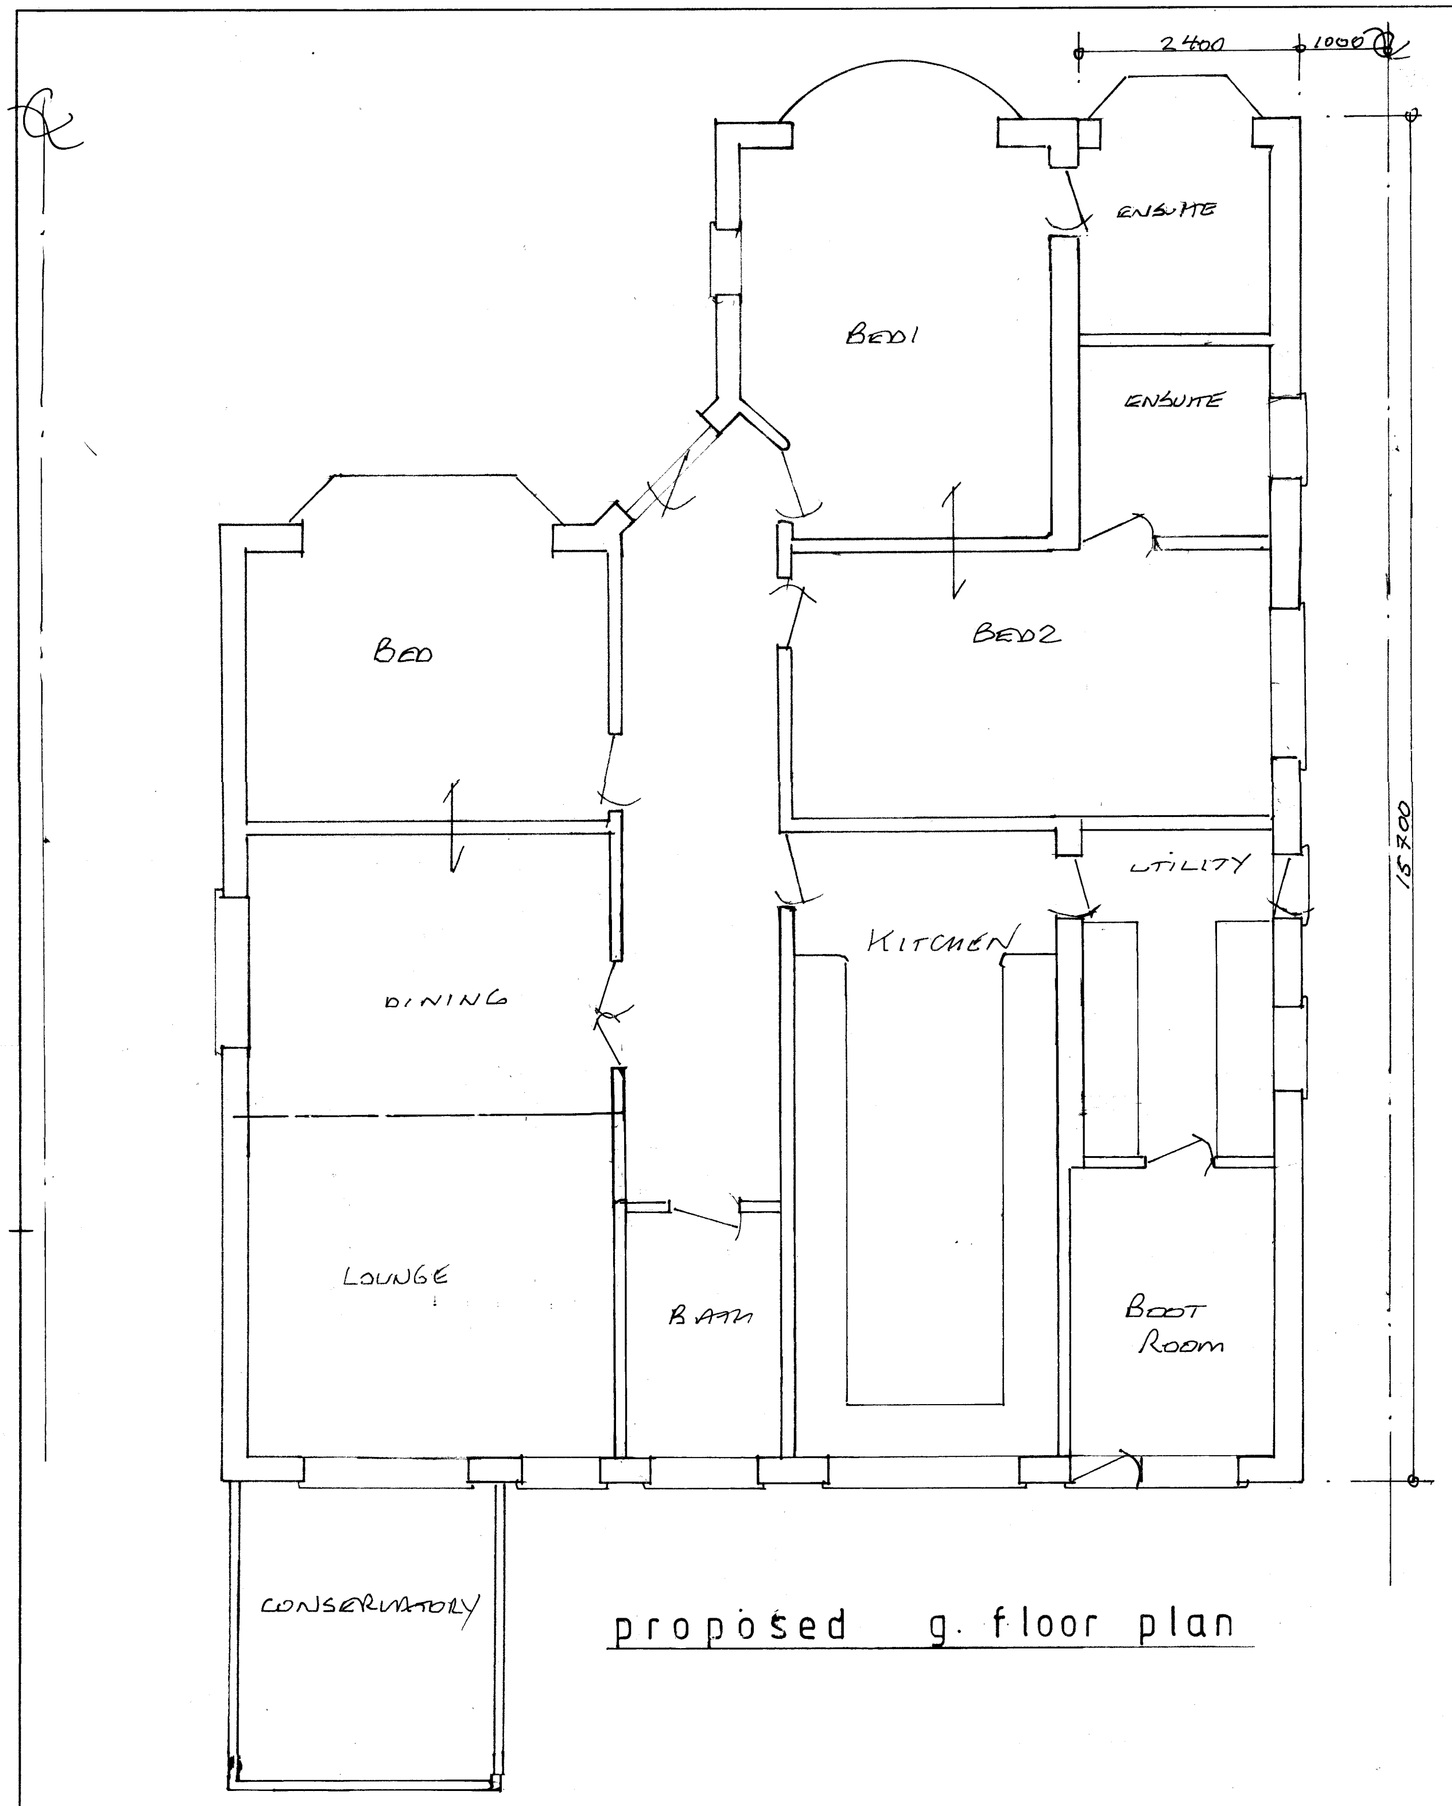

proposed g. floor plan

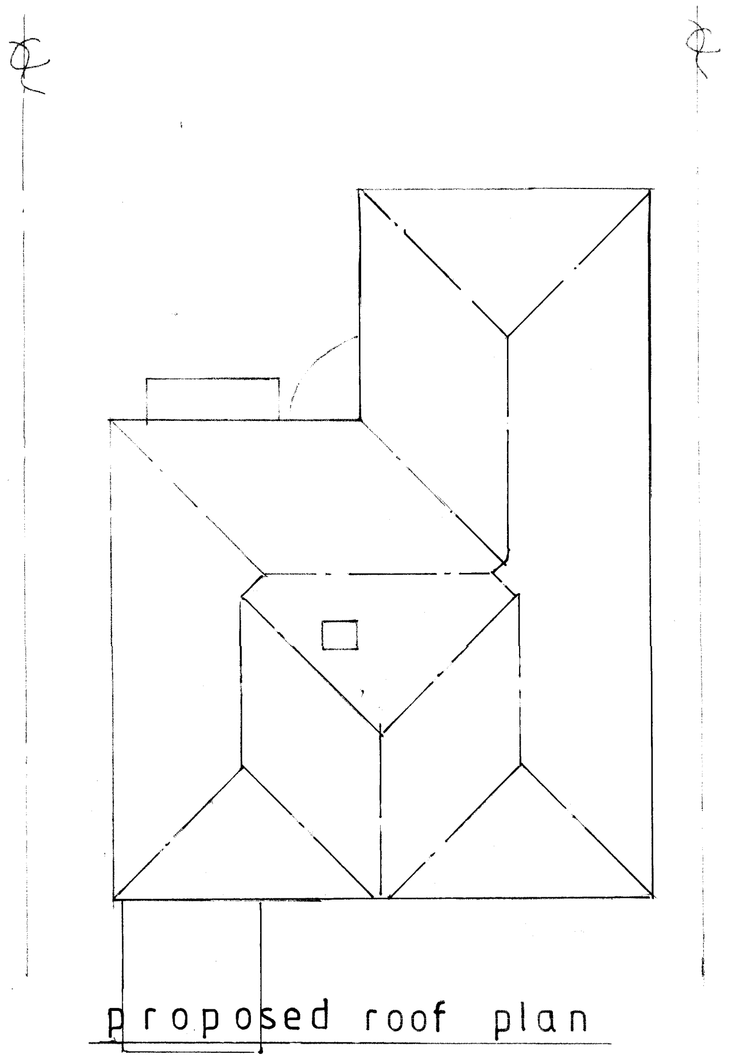

proposed roof plan

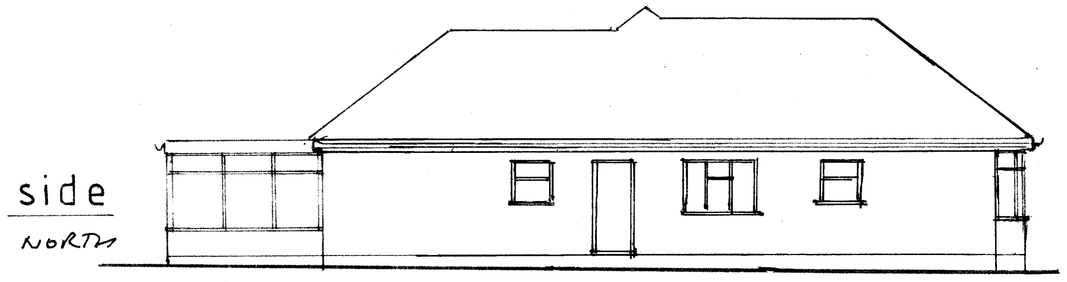

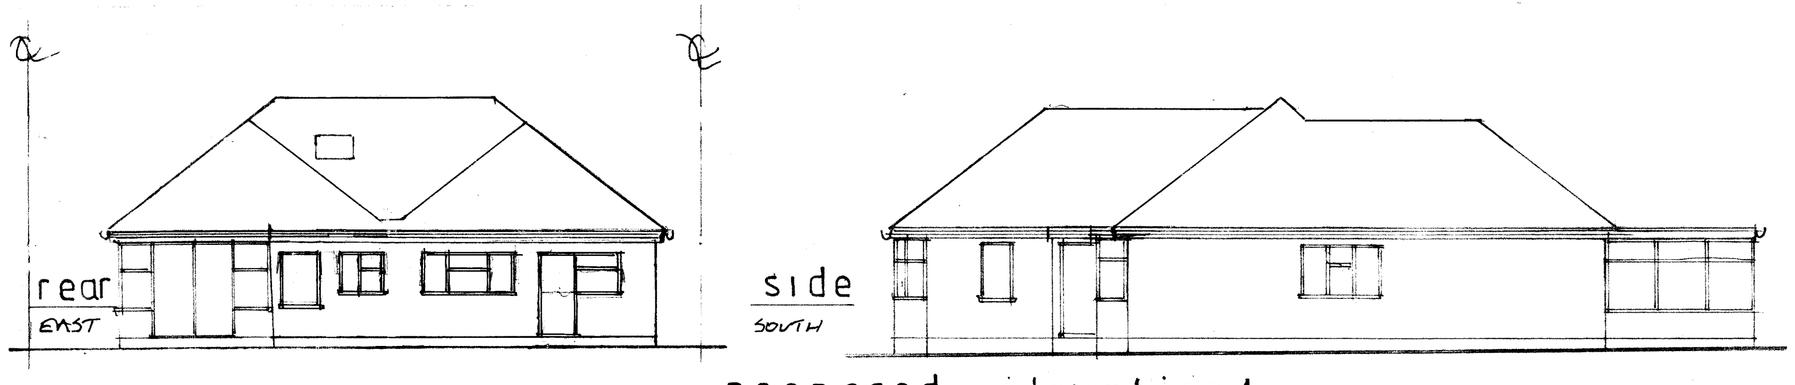

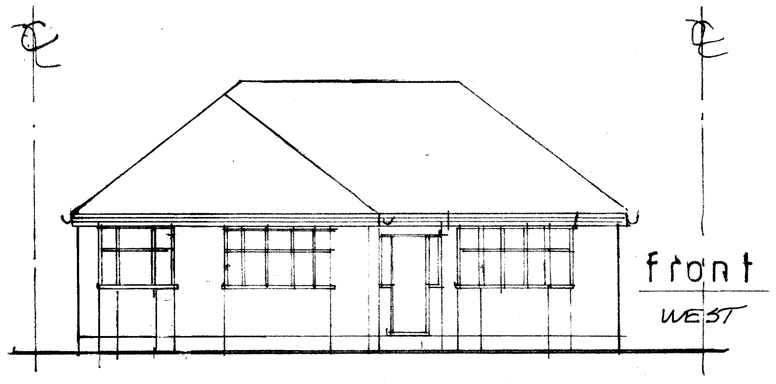

proposed elevations

Colin Orchard
WOODSTOCK DESIGN LTD
Planning | Building Control | Structural Calculations
7 Ballantyne Drive, Kingswood, Surrey KT20 6EA
Mobile: 07710 566498
e: colinorchard2@gmail.com

NORTH

A	SEPT 24	CLEAN REV
	Date	Revisions

© copyright

0 1 2 3 4 5 6 7 8
Scale bar 1:100 on A1 paper

0 1 2 3 4
Scale bar 1:50 on A1 paper

Client
MR & MRS BARRETT

Job Title
34, HOLLINGBURY GDNS
FINDON VALLEY
WORTHING
WEST SUSSEX
BN14 0EE

Drawing Title
PROPOSED SINGLE STOREY SIDE & REAR EXTENSION

Scale 1:50 1:100

Date AUG 24 | Drawn by [illegible]

Drg. No. C01 PH/02 | Rev. A

594 x 841mm A1