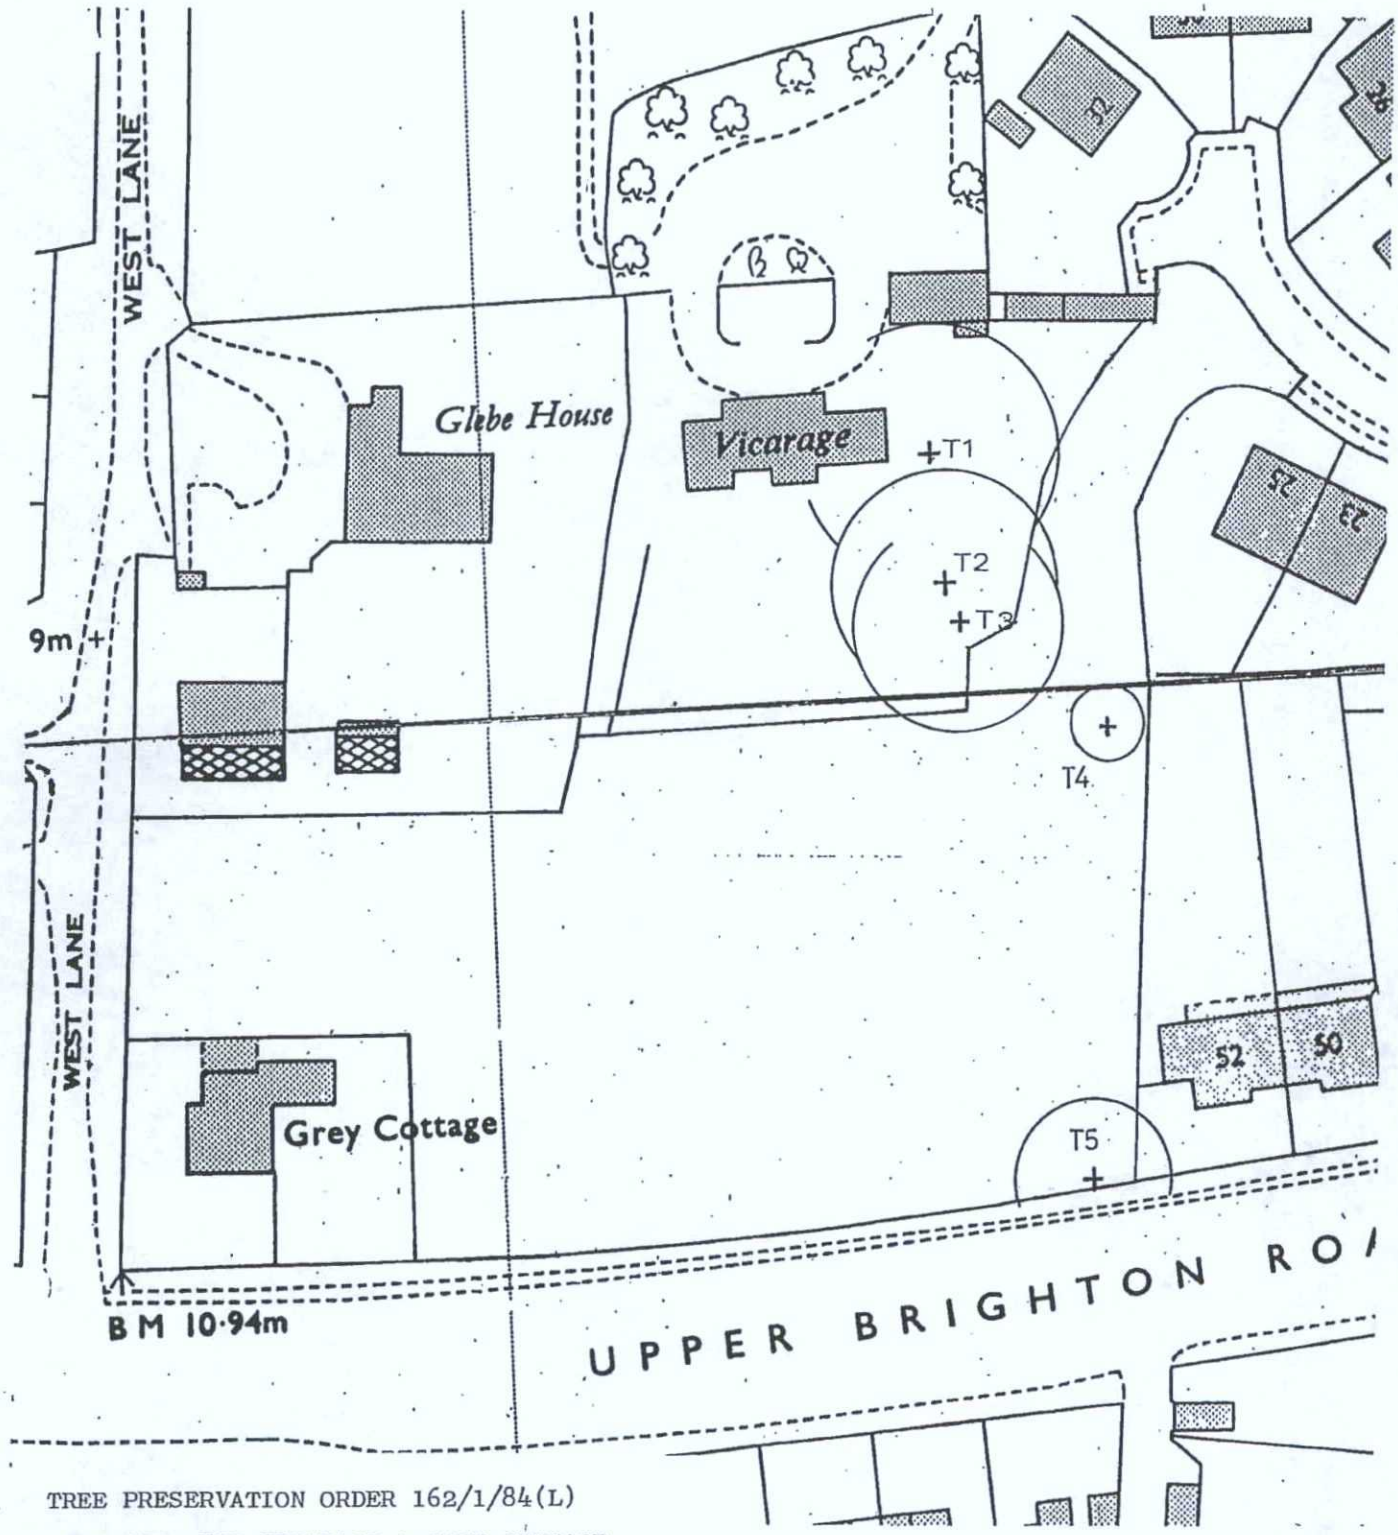


TREE PRESERVATION ORDER 162/1/84(L)

LAND ADJ. THE VICARAGE & GREY COTTAGE,
NORTH LANCING.

TREES T1 Beech
T2 - T3 Holm Oak
T4 Hawthorn
T5 Fir

ADUR & WORTHING
PLANNING SERVICES
PLAN AWDM/1221/15
DATE RECD 13 AUG 2015

ADUR DISTRICT COUNCIL

PLANNING DEPARTMENT

Planning Officer:
D.J. NEWELL, Dip.T.P., M.Sc., M.R.T.P.I.

Civic Centre . Ham Road . Shoreham-by-Sea . Sussex BN4 6PR
Telephone Shoreham-by-Sea 5566