WORTHING BOROUGH COUNCIL
PLANNING SECTION
RECEIVED 23 MAR 2011
TO NB
REF No.

1, Bellview Road
Worthing
West Sussex BN13 1EY

[redacted]

22nd March 2011

Attn: Mr Nick Bowden
Planning Regeneration and Wellbeing
Worthing Borough Council
Portland House, Richmond Road Worthing BN11 1LF

Dear Mr Bowden

Proposals to comply with planning conditions
WB/08/1049/FULL - construction of a detached bungalow at rear;
Springview Manor, Mill Lane, Worthing

Thank you for your letter dated 14th March 2011.

With regard to your comments pursuant to Condition 8, I have reminded my client to construct the shed and greenhouse before commencement of the approved bungalow development, in order not to conflict with condition 15.

It appears the only outstanding matter (in terms of the 'pre-start' conditions) is the construction of the drive, it being necessary to incorporate porous surfacing. I have advised my client of this requirement and either he or the builder will be in touch with you to agree this before works proceed on the development.

Lastly, I enclose a copy of up-dated drawings S/AA and S/BB (for your information and records) which were submitted to Building Control.

Yours sincerely,

[redacted]

Andy Bower MRTPI
Chartered Town Planner

Cc:
Mr T Reed; Mr M O'Brien

Section A - A

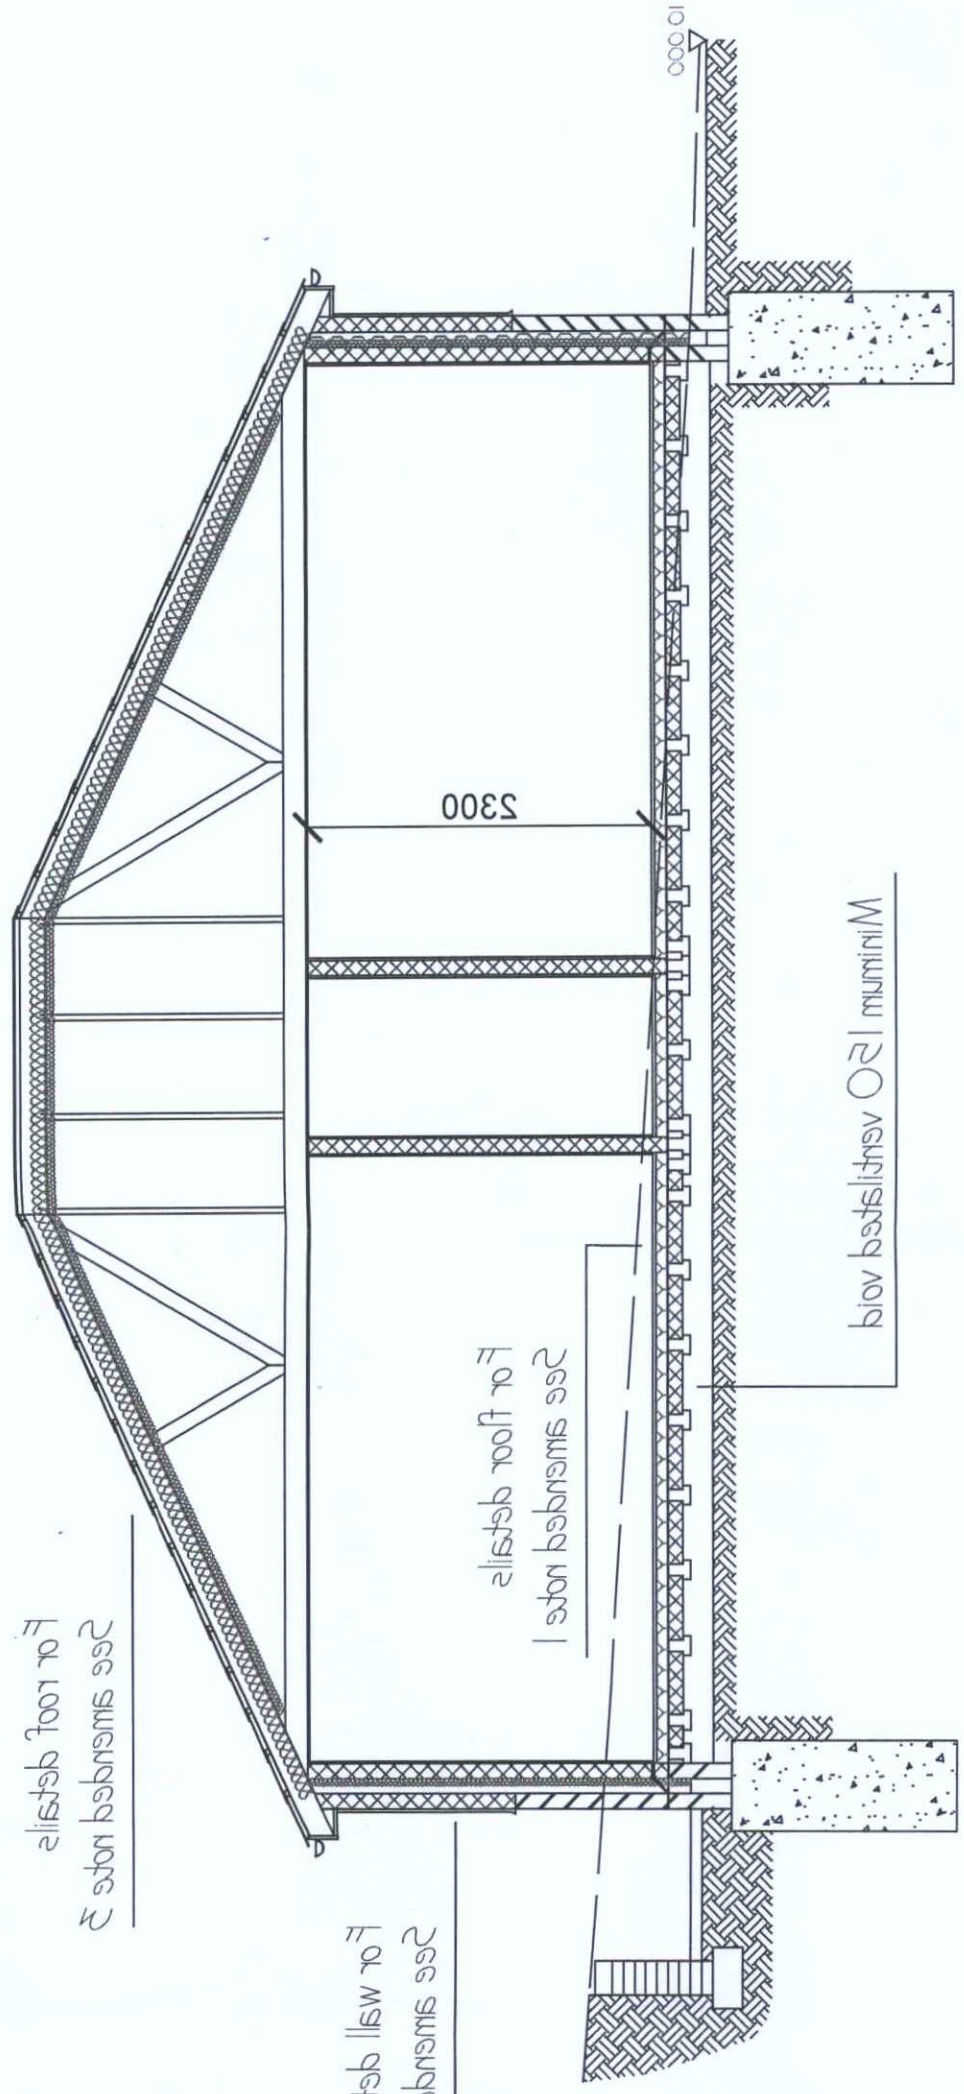

CAIRN COTTAGE S \ AA

Rev\No	Revision note	Date	Signature	Checked			

Itemref	Quantity	Title\Name, designation, material, dimension etc	Article No.\Reference
Designed SMV \ MOS	Checked by	Filename Mill Lane	Scale 1:50
		Approved	Date 01\11
CAIRN COTTAGE MILL LANE		MK, 8 MKS, 1 WEED	
HIGH SALVINGTON WORTHING		SECTION A-A	Edition
			Sheet

Section B - B

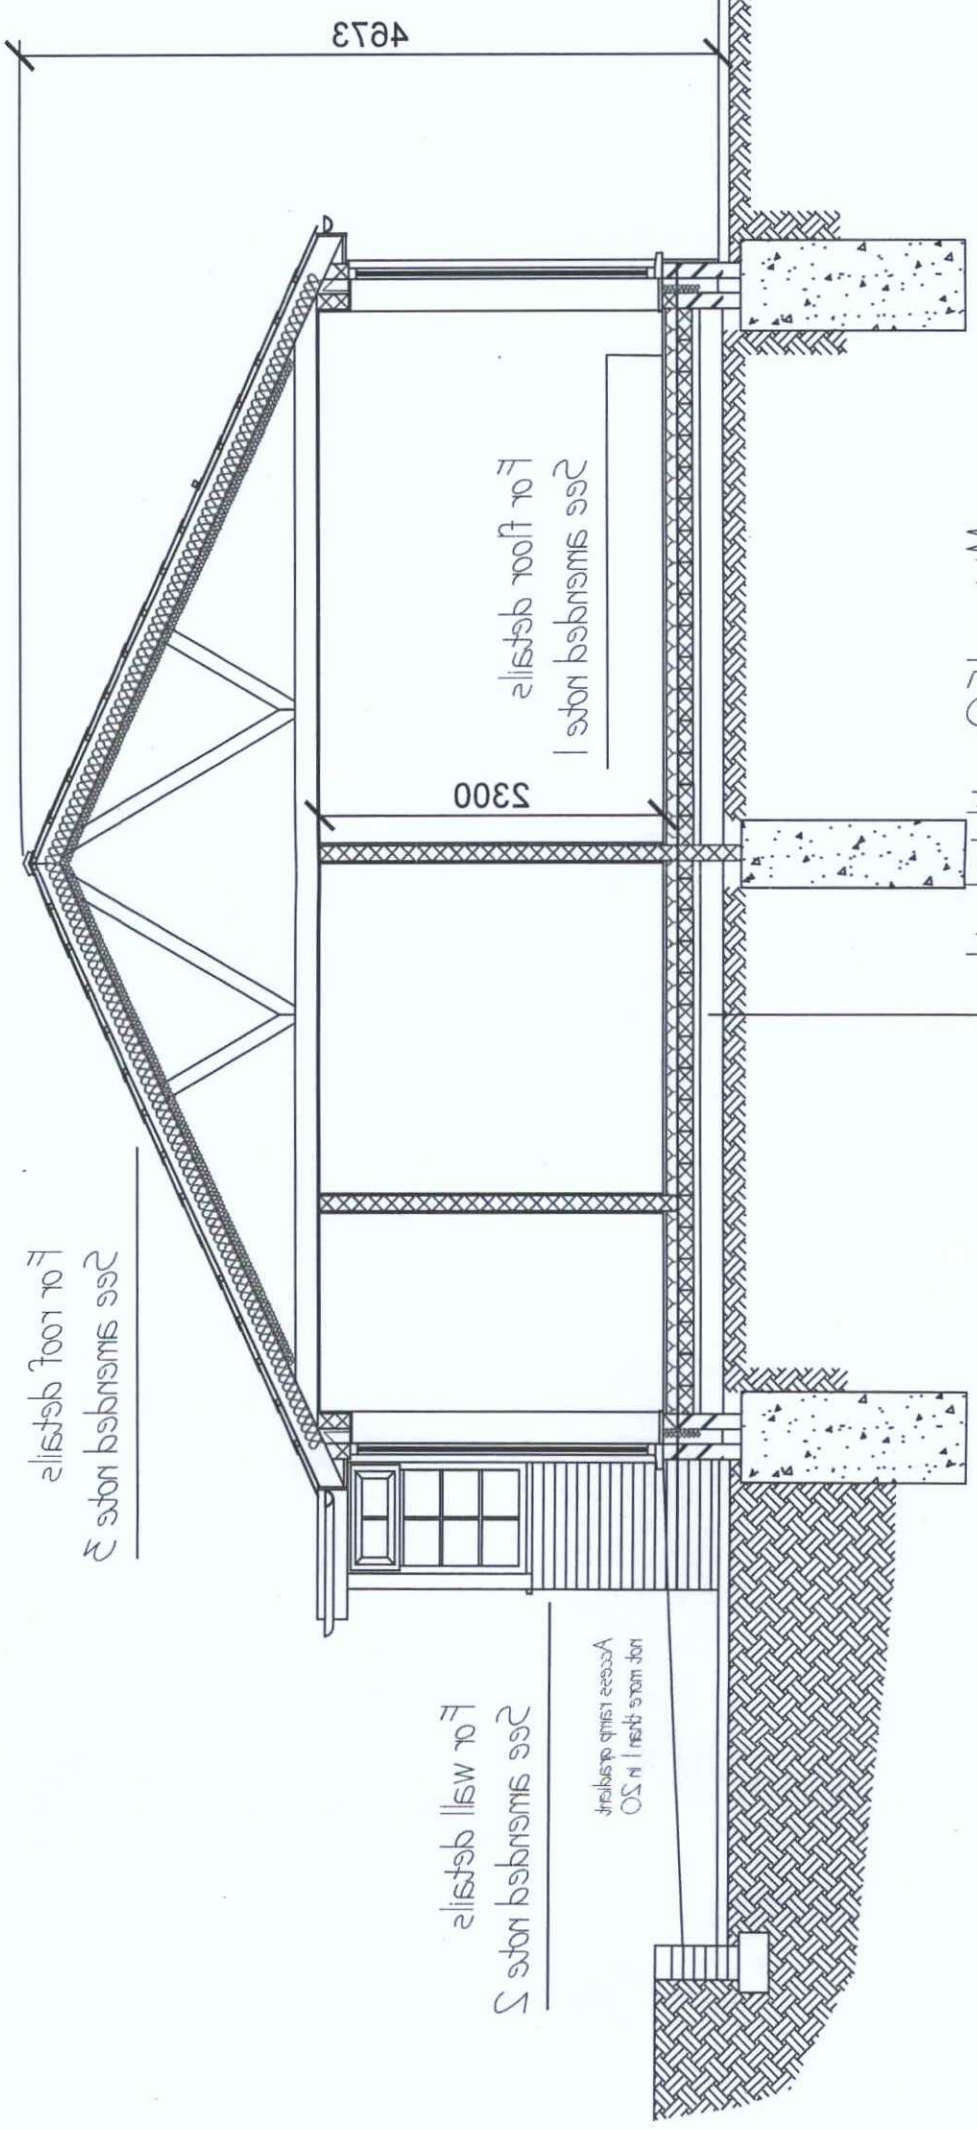

CAIRN COTTAGE S \ BB

RevNo	Revision note	Date	Signature	Checked

Item ref	Quantity	Title\Name, designation, material, dimension etc	Article No./Reference
Designed SMV \ MOB	Checked by	Filename Mill Lane	
CAIRN COTTAGE MILL LANE		Approved	Date 01\11
HIGH SALVINGTON WORTHING		SECTION B - B	Scale 1:50
			Sheet
			Edition