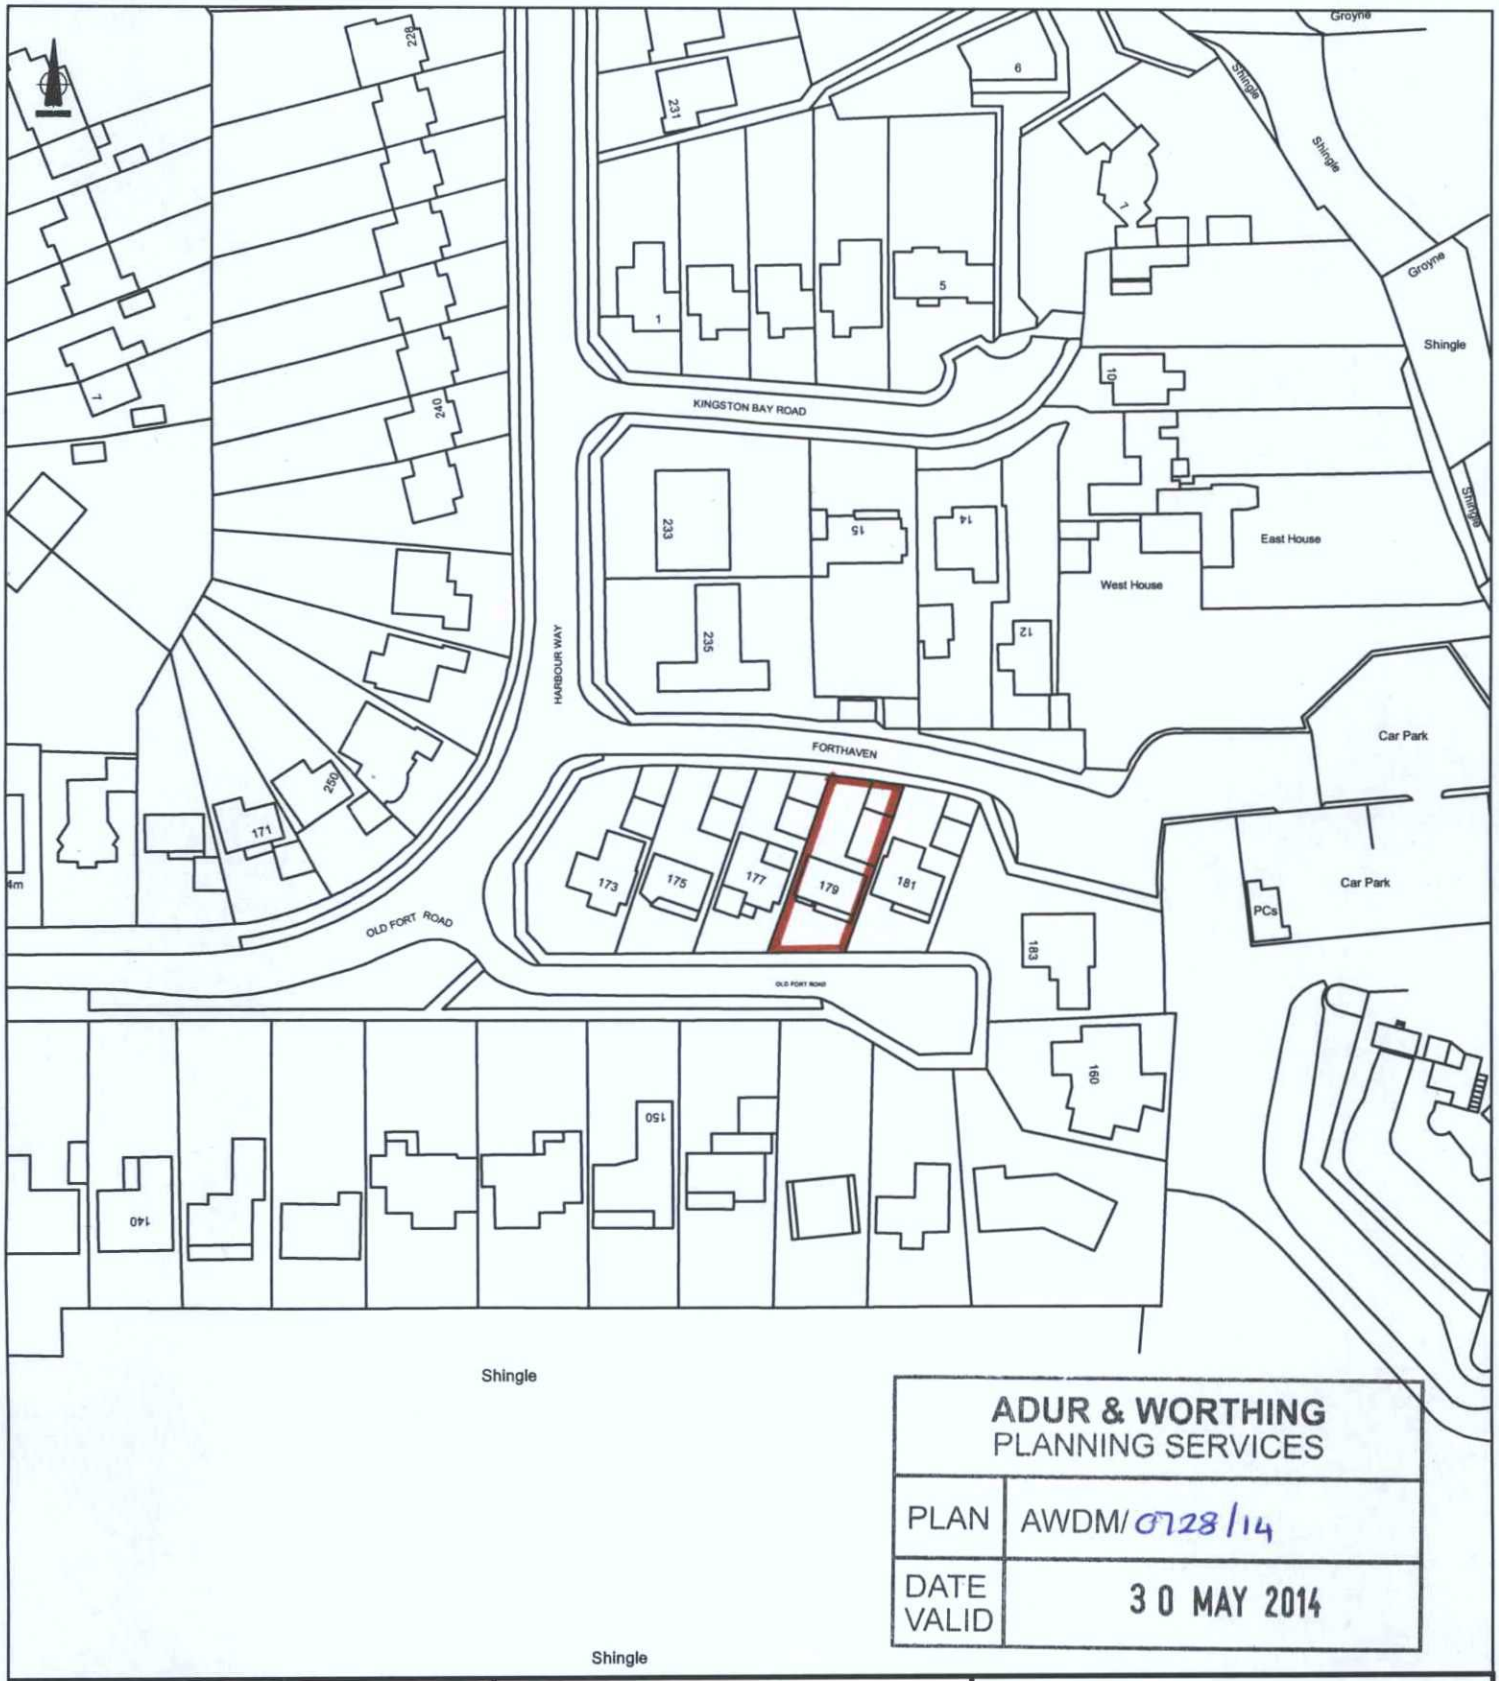

ADUR & WORTHING
PLANNING SERVICES

PLAN	AWDM/0728/14
DATE VALID	30 MAY 2014

Notes

1. All dimensions are in metres unless noted otherwise.
2. Do not scale from this drawing.

Revision

Project Name

179 Old Fort Road
New Balustrade

Drawing Title

Site Location Plan

Drawn	Checked	Scale
BAS	–	1:1250

Drawing No	Rev
BAS/179/SLP/1250	