759/05

LOCATION PLAN

100 EASTERN AVENUE SHOREHAM-BY-SEA

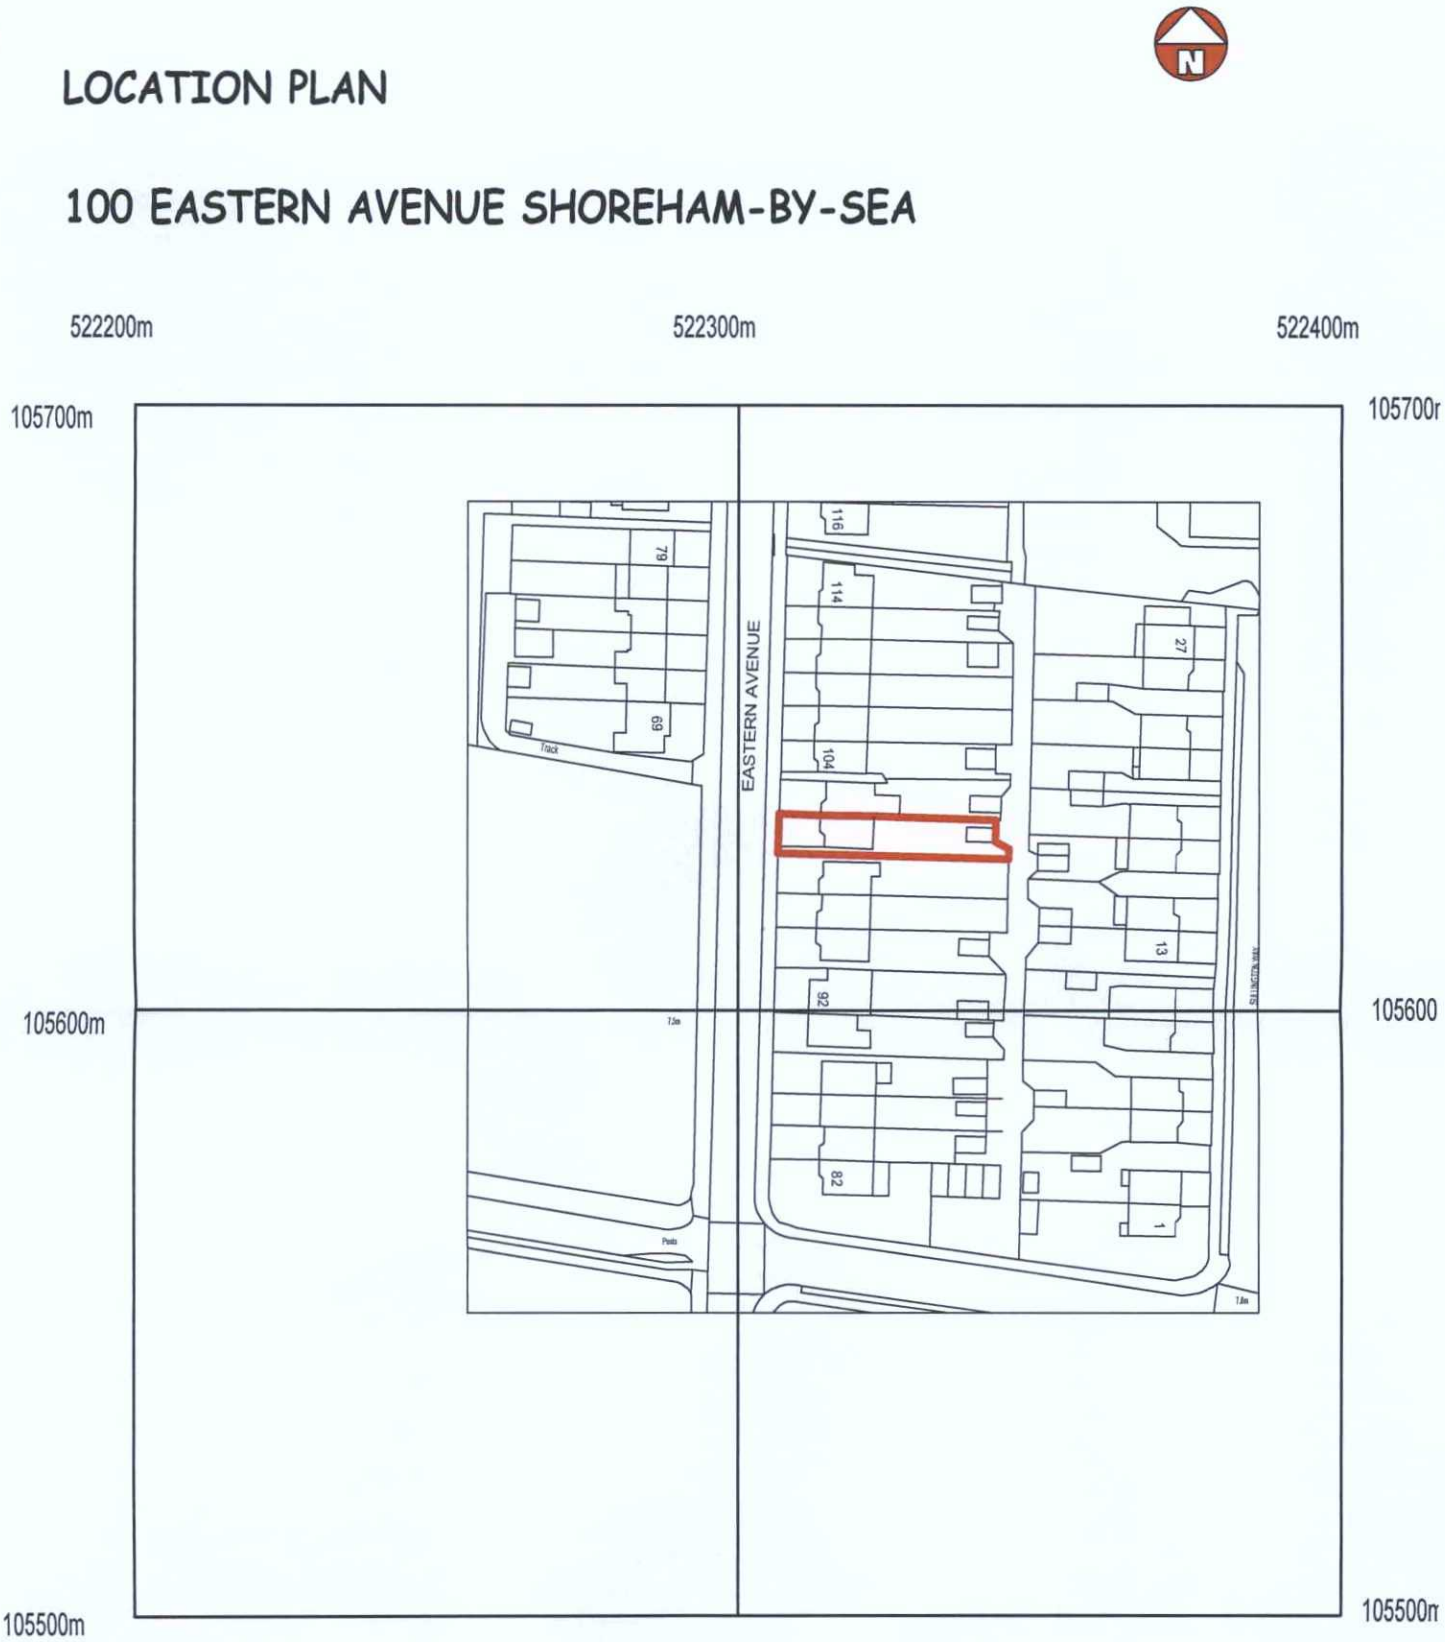

©Crown Copyright. All rights reserved. Licence no. 100019980

20 0 20 40 60 80 100

SCALE: 1:1250 at A4

ADUR & WORTHING
PLANNING SERVICES

PLAN AWDM/0735/14

DATE VALID 29 MAY 2014