
N

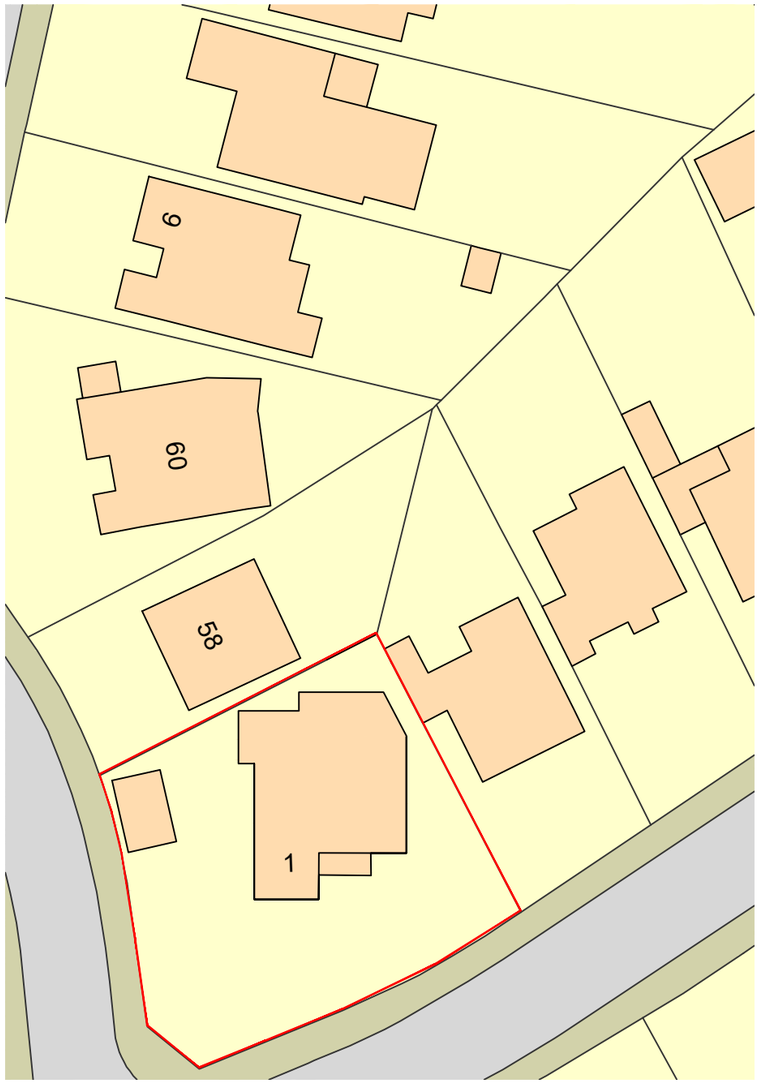


Location Plan

0 10m 50m 100m
scale 1:1250



Existing Block Plan

0 5m 10m 25m 50m
scale 1:500

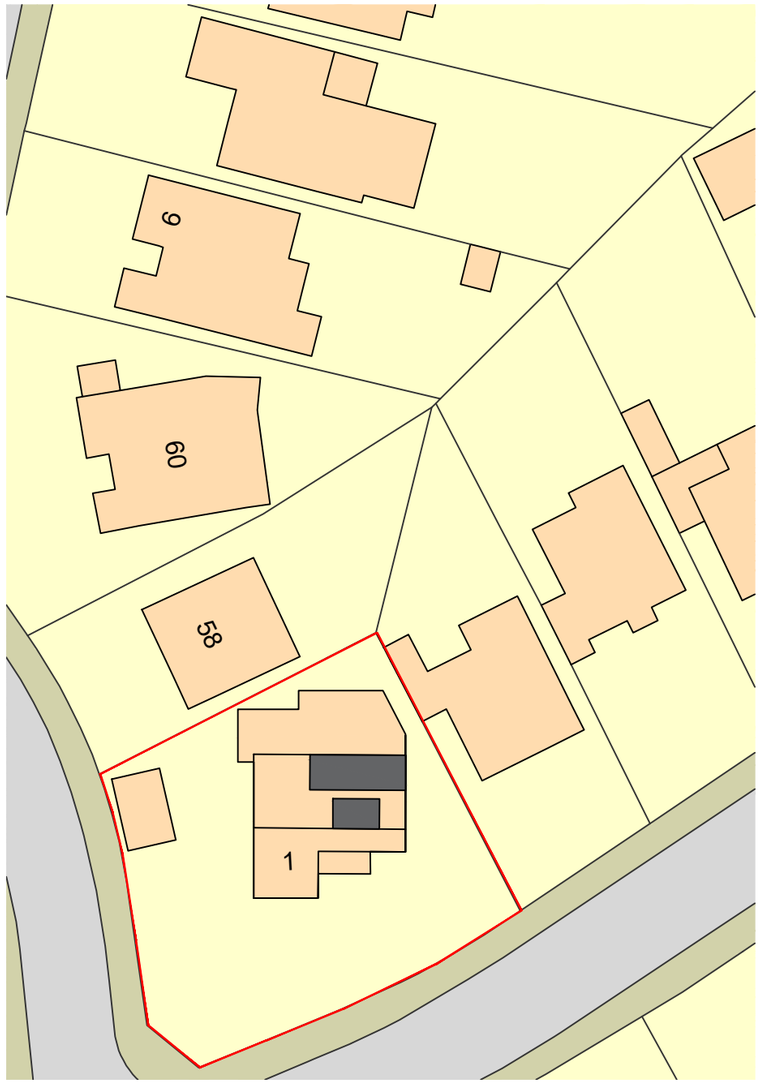

Proposed Block Plan

0 5m 10m 25m 50m
scale 1:500

PROJECT MILLS	DRAWING NO. 1495-P001	SCALE 1:1250 @ A3	25	E
ADDRESS 1 Newling Way, Worthing BN13 3DG	DRAWING TITLE Location & Block Plans	DRAWN BY CRE8TIVE LINES - ROZ NOWAK	Jan	2025

CRE8TIVE LINES

E: Cre8tivelines@outlook.com M:07500181917
22A Woodland Avenue, Worthing, BN13 3AF

THESE DRAWINGS ARE FOR PLANNING PERMISSION ONLY. ALL MEASUREMENTS TO BE TAKEN ON SITE FOR BUILDING WORKS.