
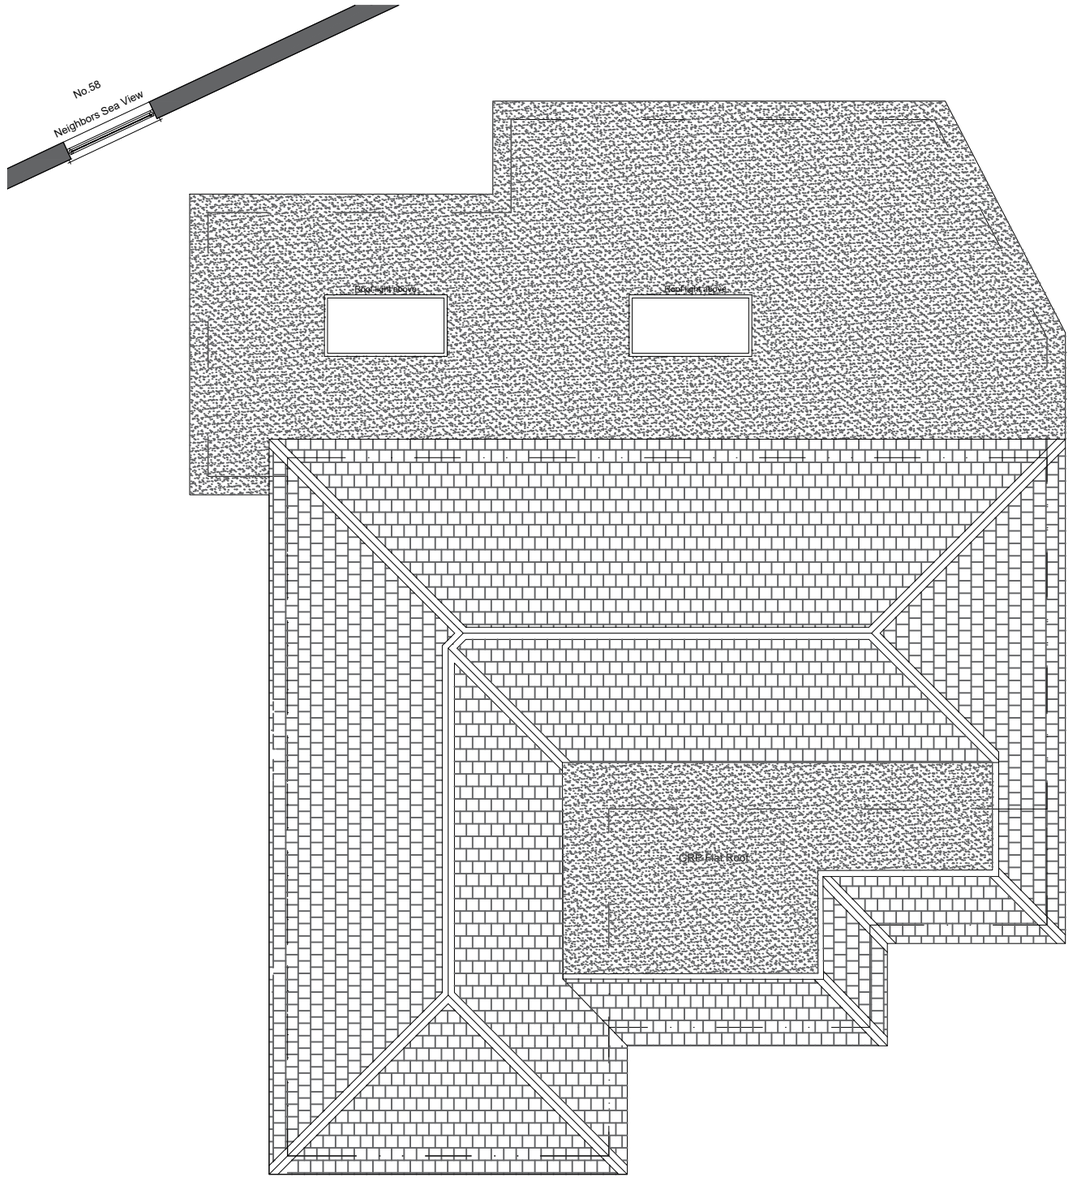


Existing Roof Plan

0 1m 5m 10m

scale 1:100

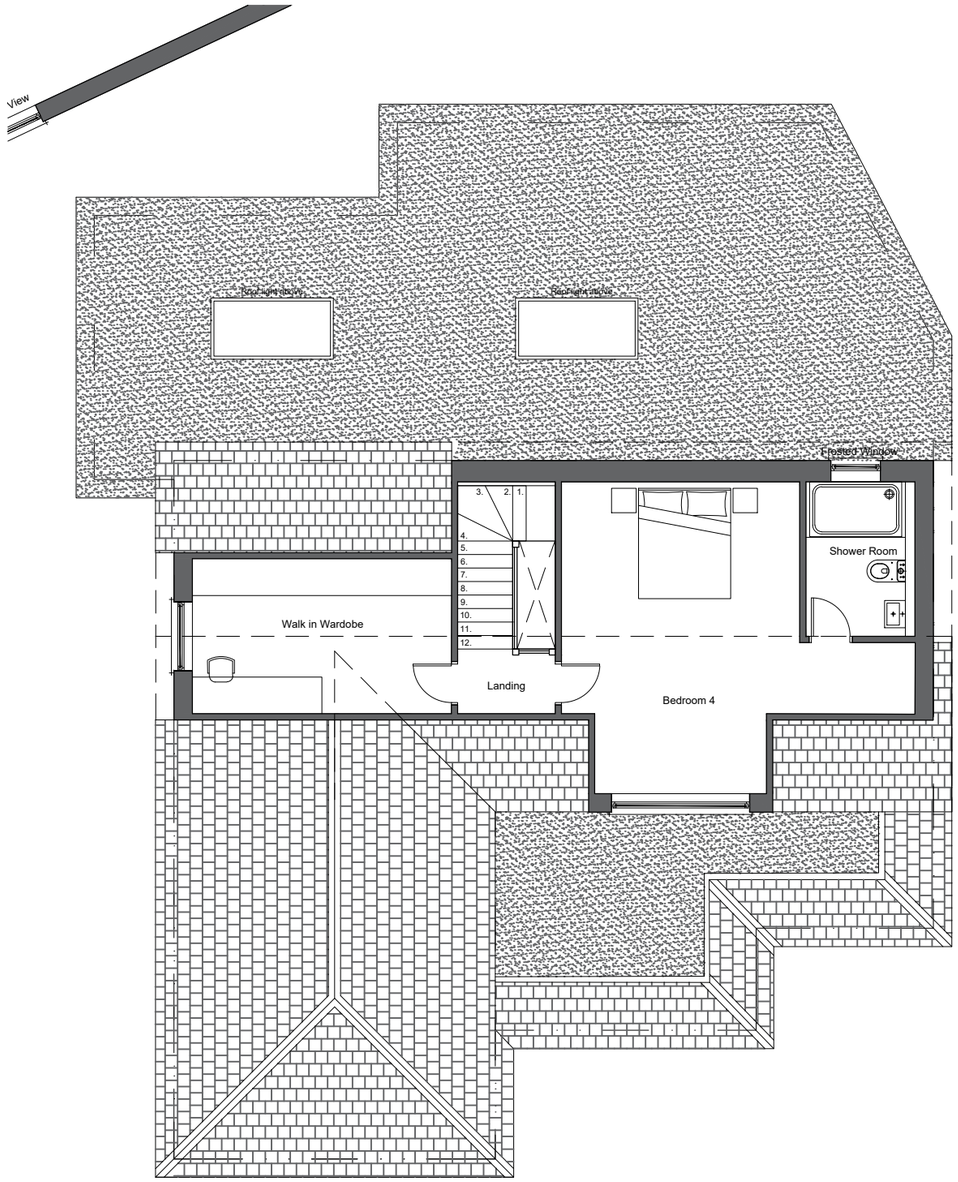

Proposed First Floor Plan

0 1m 5m 10m

scale 1:100

PROJECT MILLS	DRAWING NO. 1495-P005	SCALE 1:100 @ A3	25	E
ADDRESS 1 Newling Way, Worthing BN13 3DG	DRAWING TITLE Existing & Proposed 1st Floor Plan	DRAWN BY CRE8TIVE LINES - ROZ NOWAK	Jan	2025

CRE8TIVE LINES

E: Cre8tivelines@outlook.com M:07500181917

22A Woodland Avenue, Worthing, BN13 3AF

THESE DRAWINGS ARE FOR PLANNING PERMISSION ONLY. ALL MEASUREMENTS TO BE TAKEN ON SITE FOR BUILDING WORKS.