
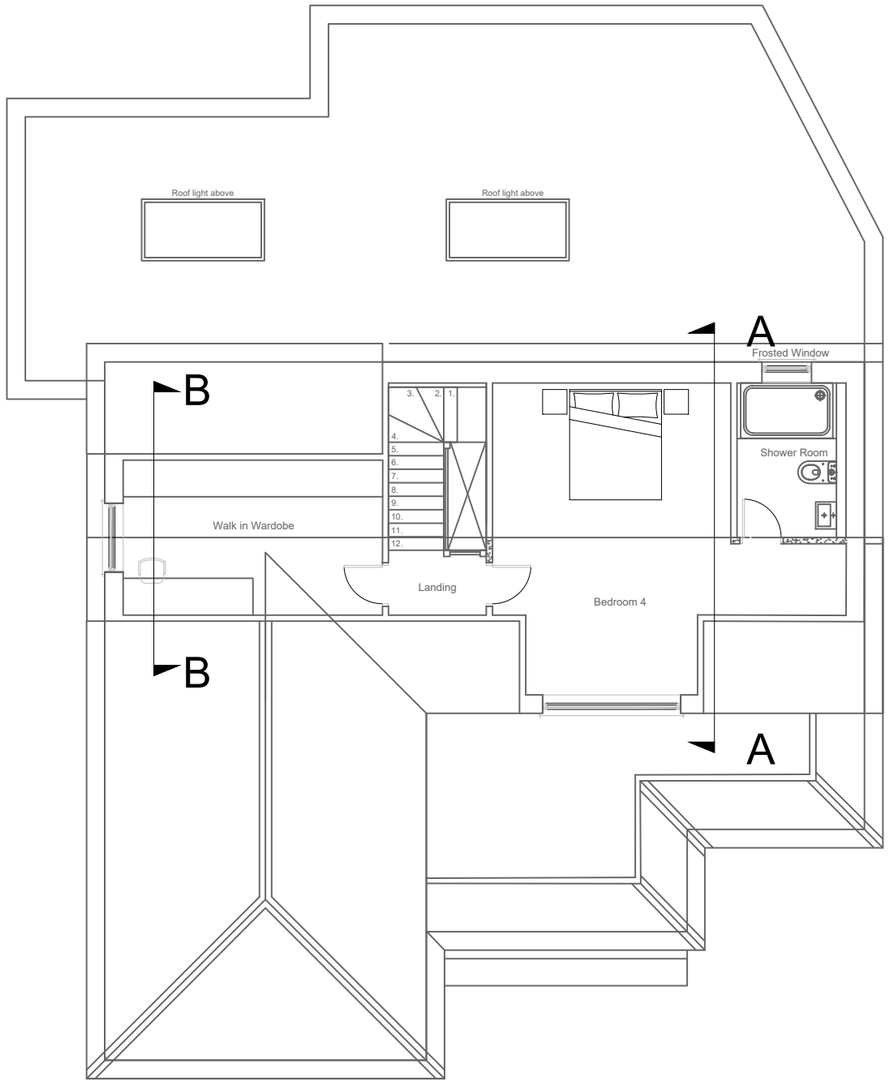


Proposed Section Plan

0 2m 10m 20m


scale 1:200

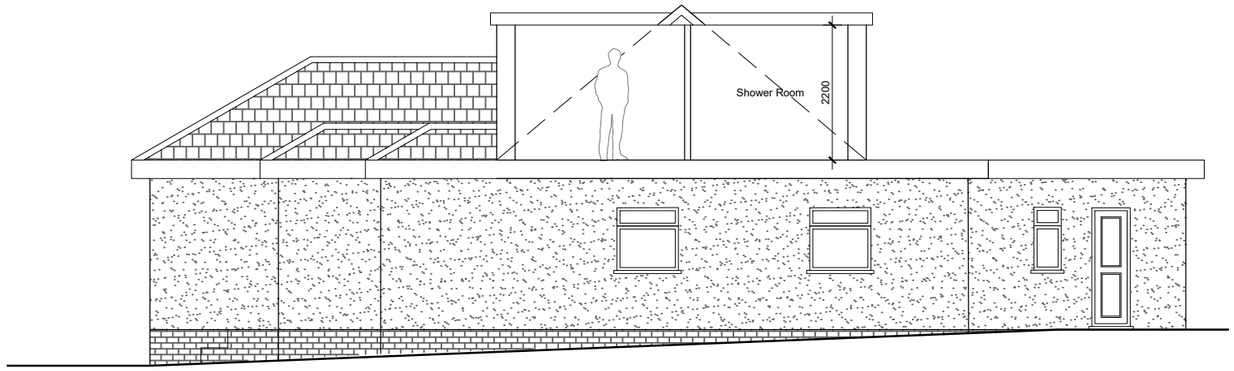

Proposed Section A-A

0 1m 5m 10m

scale 1:100

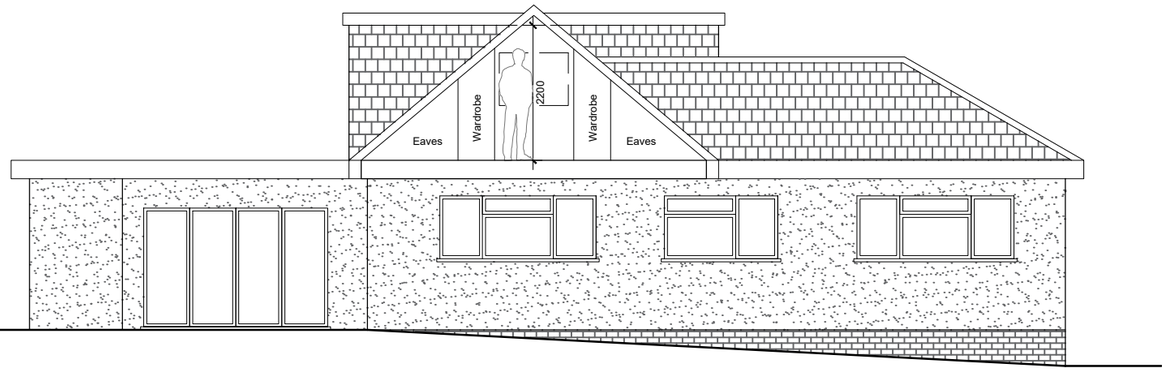

Proposed Section B-B

0 1m 5m 10m

scale 1:100

CRE8TIVE LINES

PROJECT MILLS	DRAWING NO. 1495-P302	SCALE 1:100/1:200 @ A3	25	E
ADDRESS 1 Newling Way, Worthing BN13 3DG	DRAWING TITLE Proposed Sections	DRAWN BY CRE8TIVE LINES - ROZ NOWAK	Jan	2025

E: Cre8tivelines@outlook.com M:07500181917
22A Woodland Avenue, Worthing, BN13 3AF

THESE DRAWINGS ARE FOR PLANNING PERMISSION ONLY. ALL MEASUREMENTS TO BE TAKEN ON SITE FOR BUILDING WORKS.