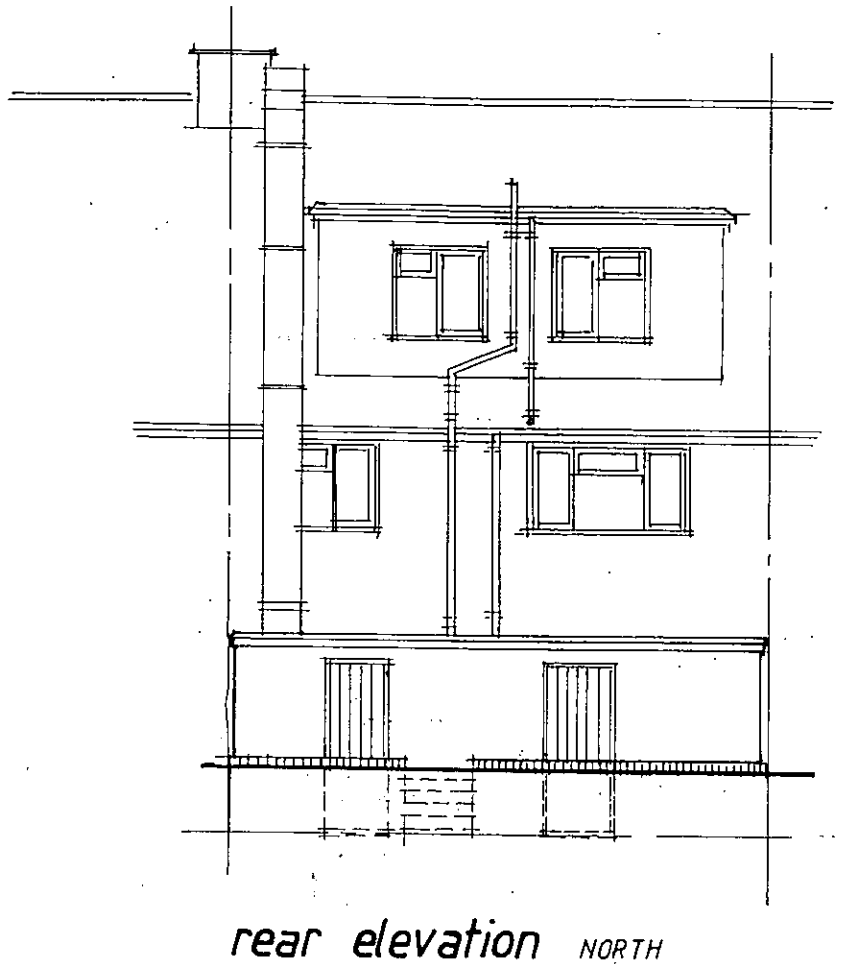

rear elevation NORTH

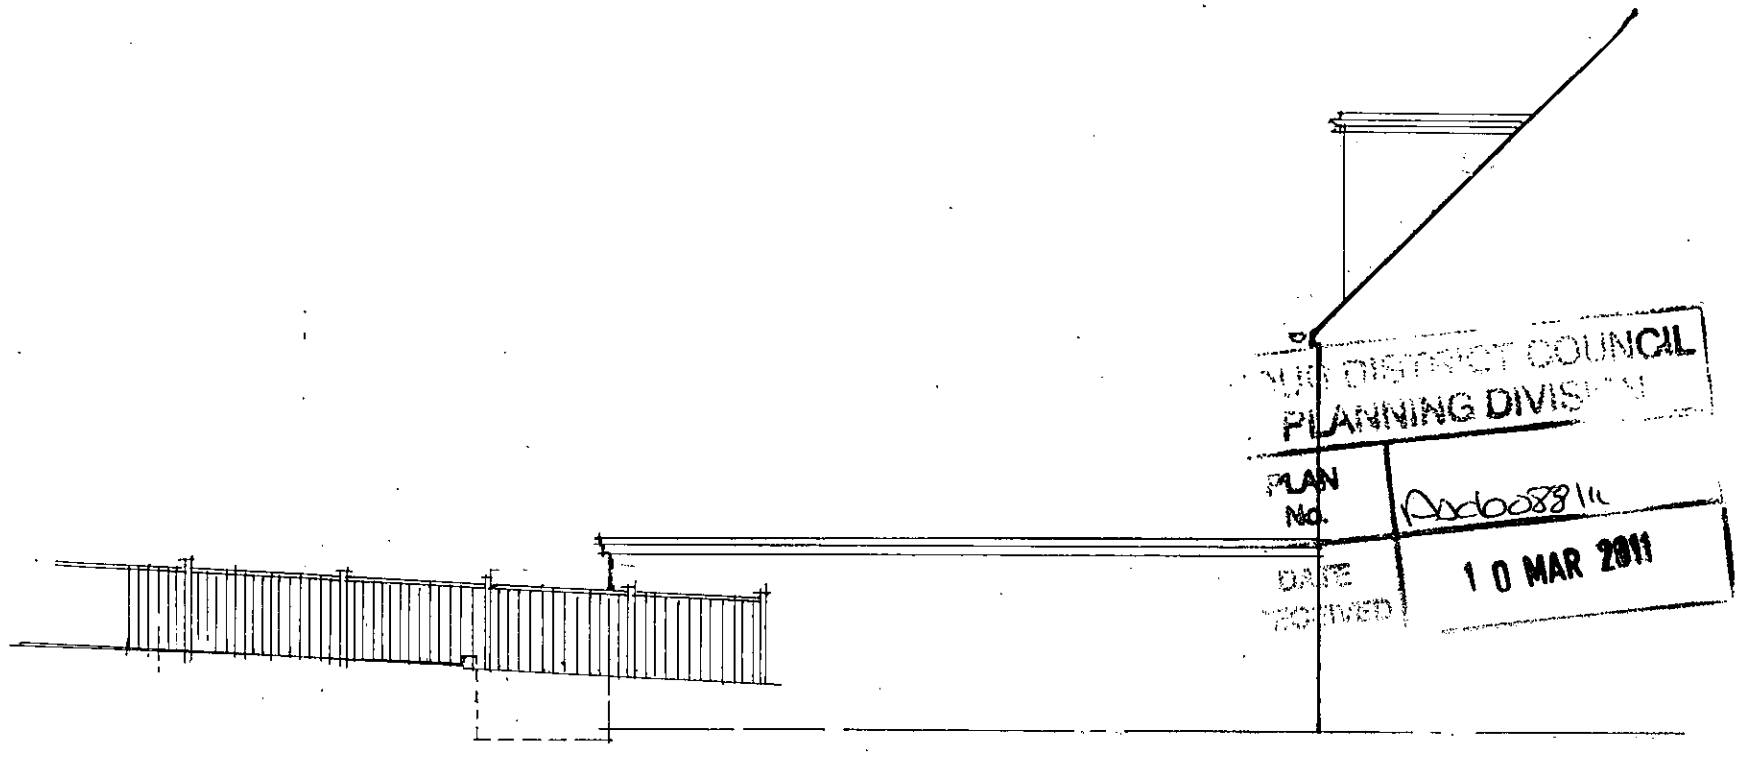

side elevation WEST

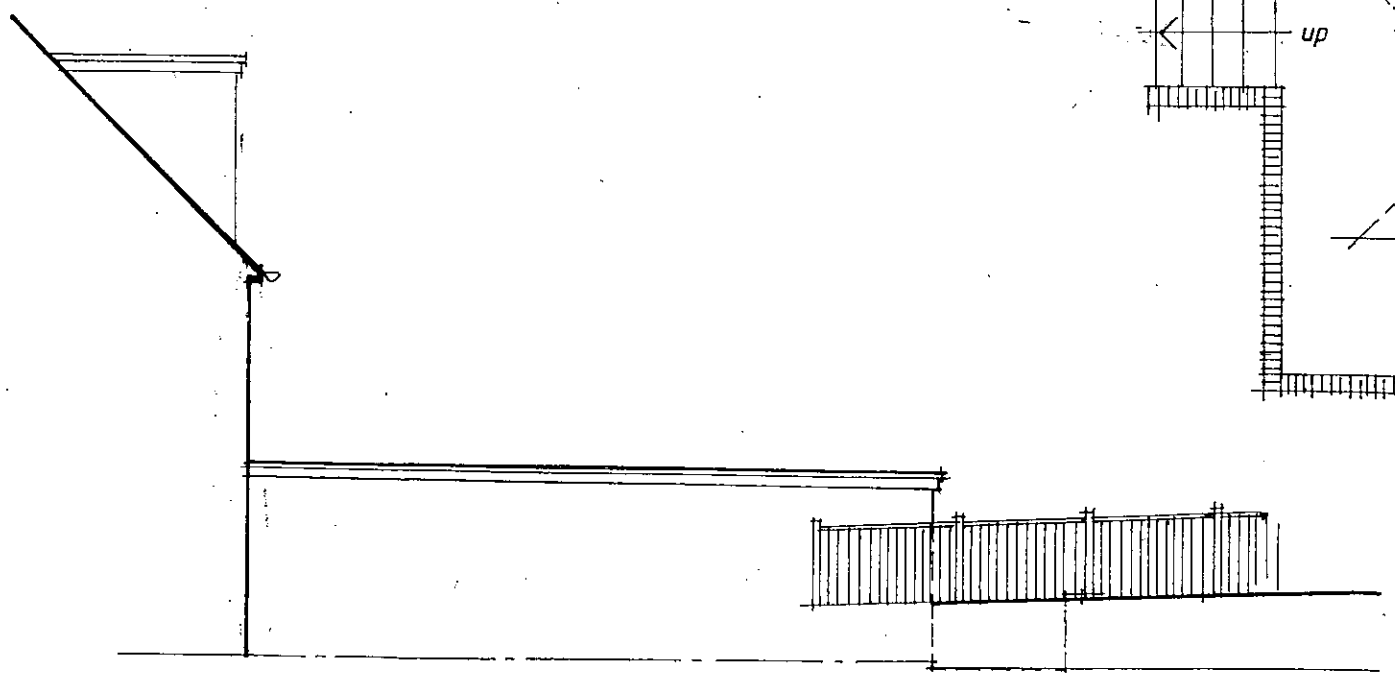

side elevation EAST

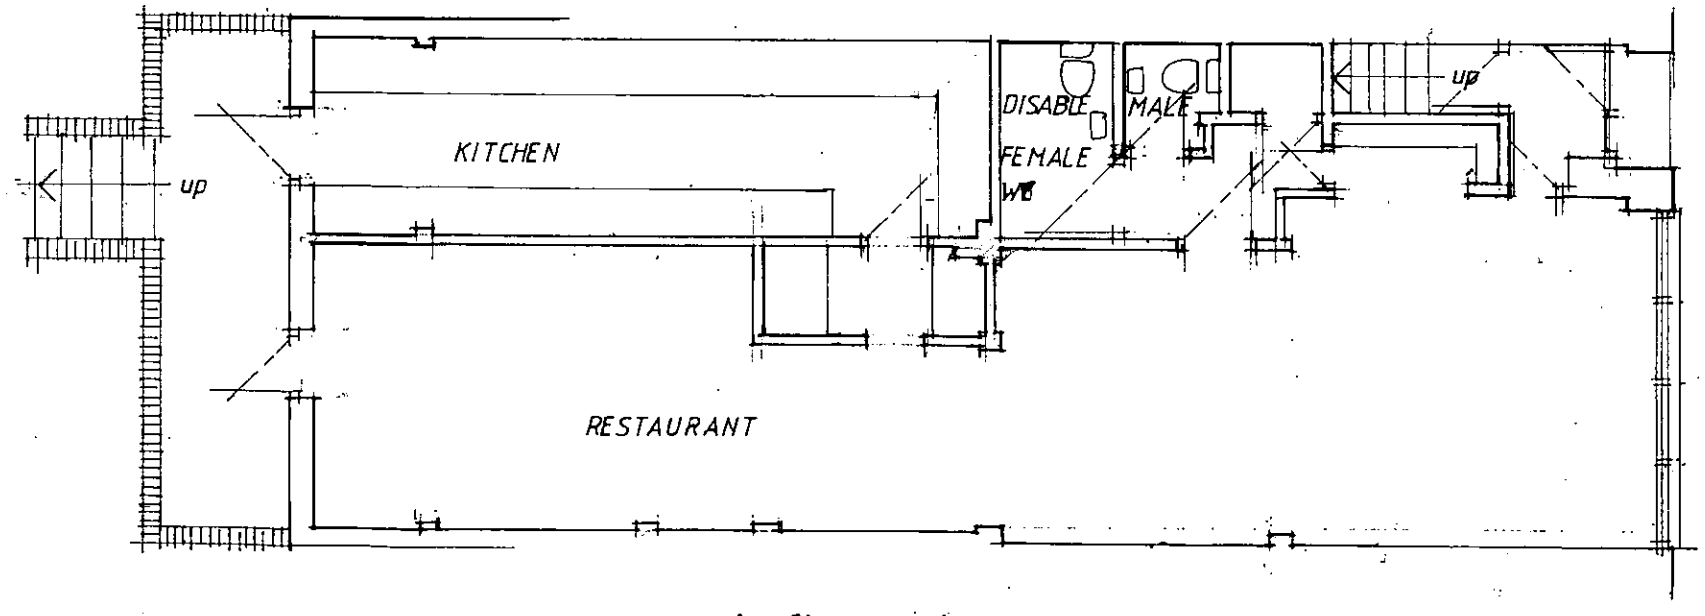

ground floor plan

DISTRICT COUNCIL
PLANNING DIVISION
PLAN No. AWD088/11
DATE RECEIVED 10 MAR 2011

J A Muitt mias mciob
94 Greenacres, Shoreham,
West Sussex BN43 5XL
Tele: 01273 461786

Project: MILLAN TANDOORI RESTAURANT 274 UPPER SHOREHAM ROAD SHOREHAM, WEST SUSSEX		Date: FEBRUARY 2011	Drawing No: S/01
Drawing: EXISTING GROUND FLOOR PLAN AND ELEVATIONS		Scale: 1:100	Project No: 11/04