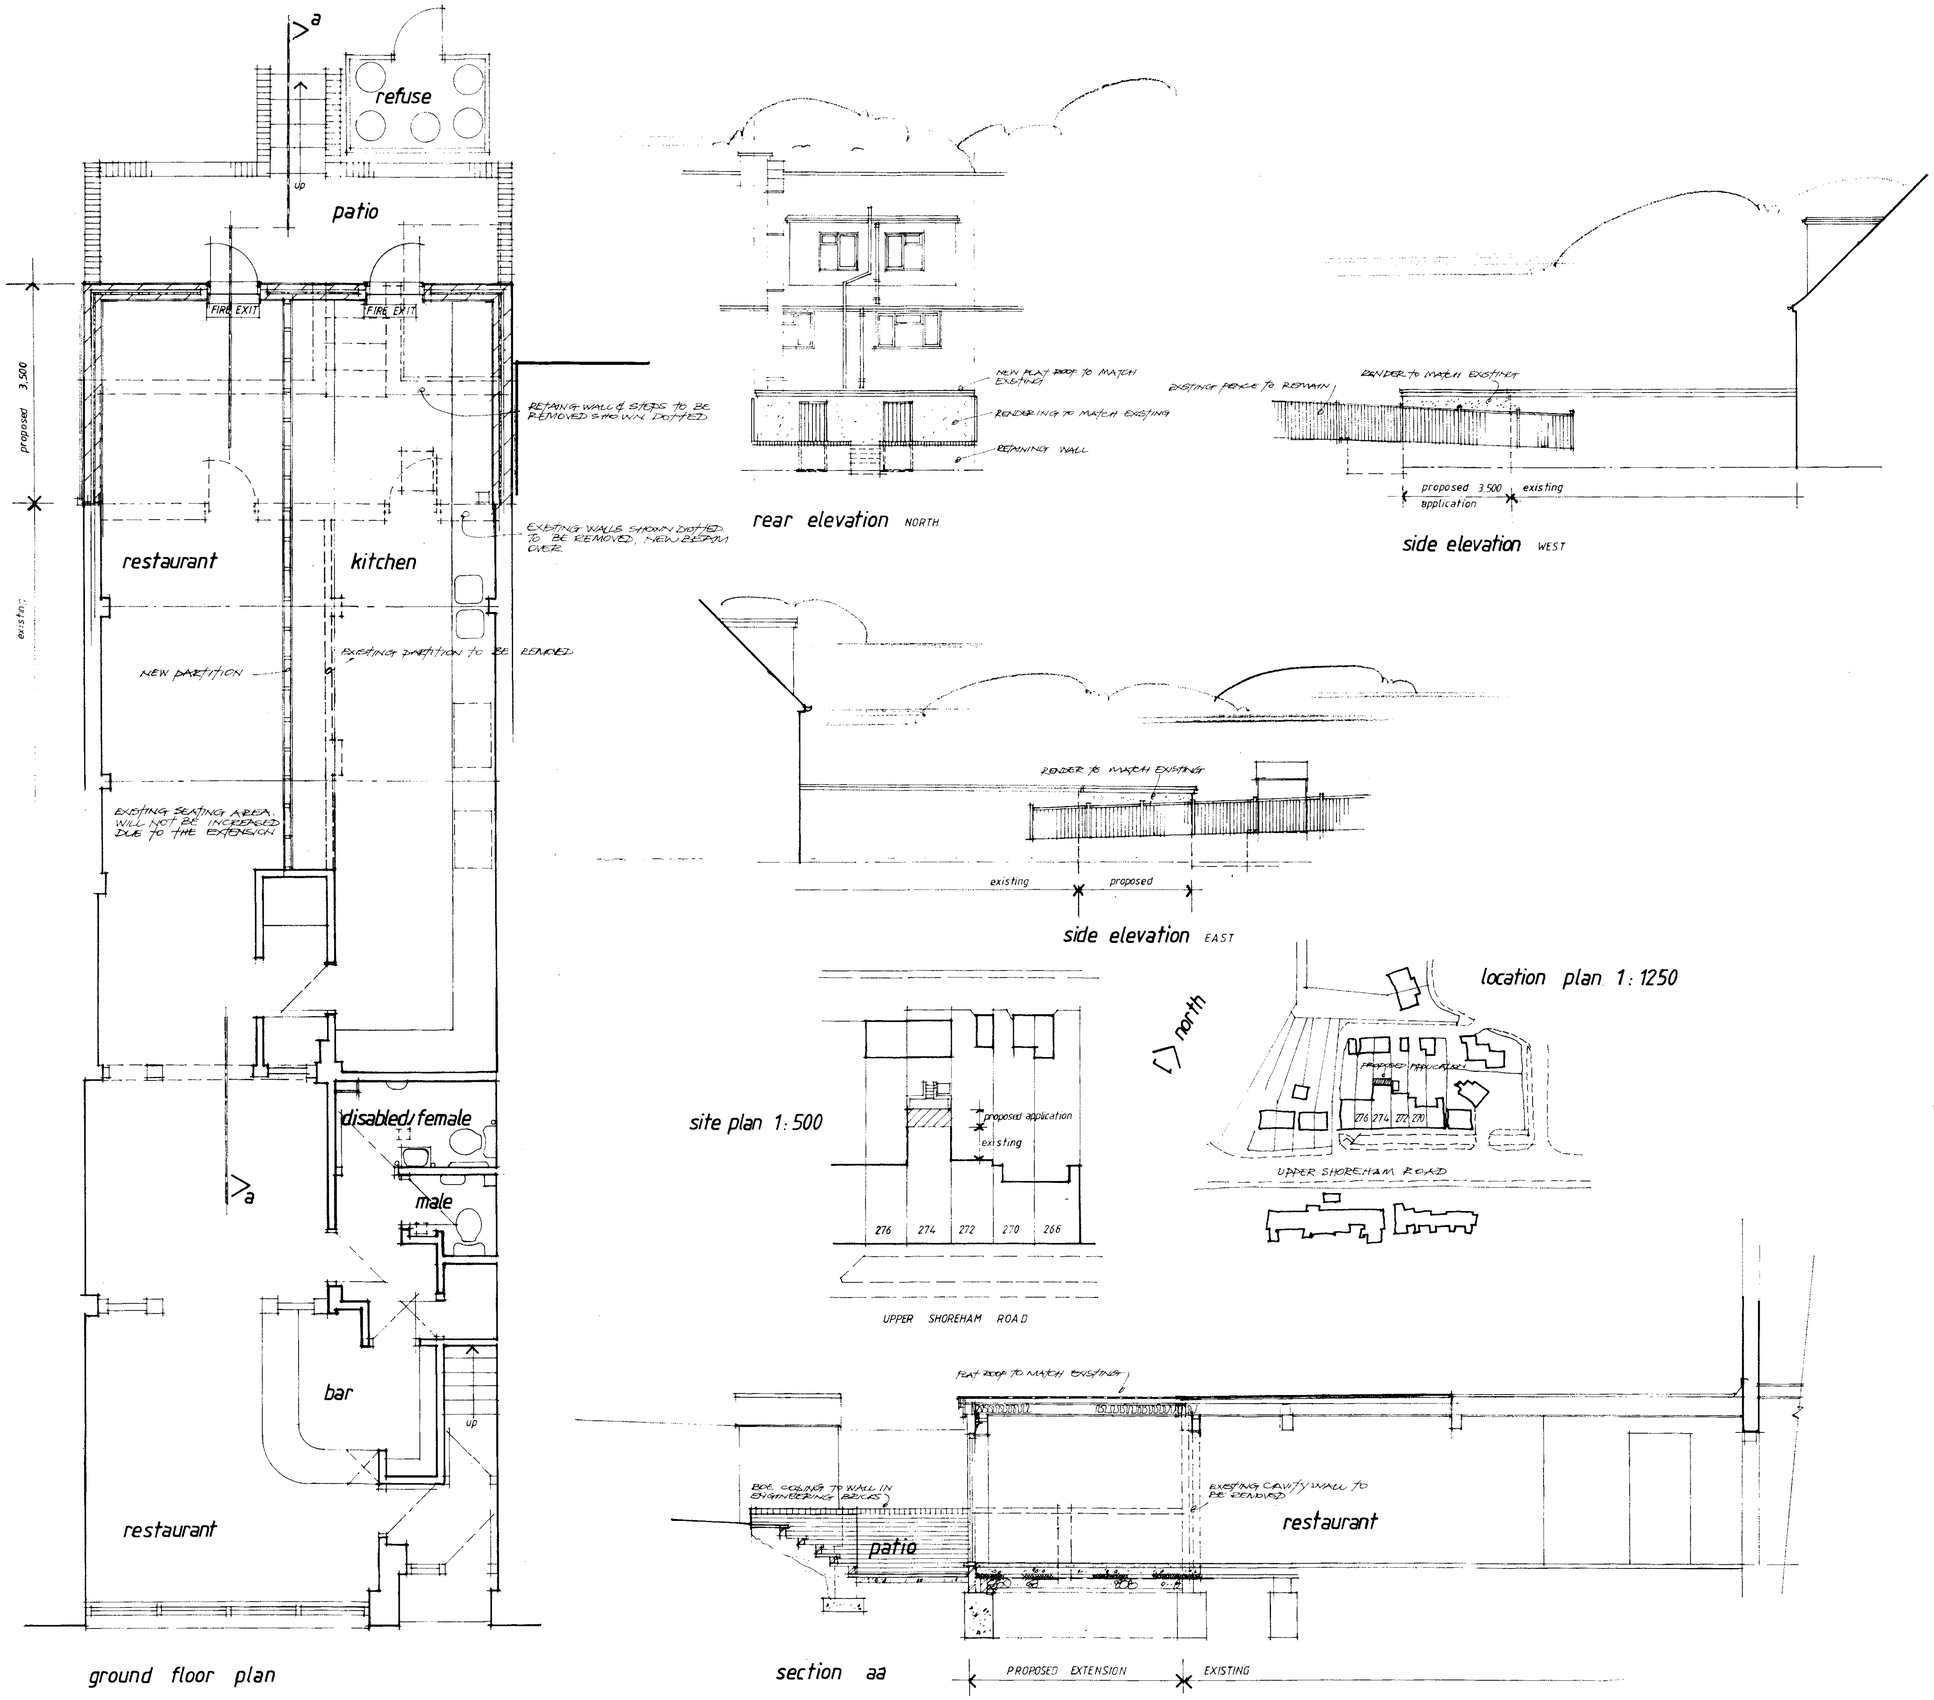

PLAN No. 10 MAR 2011

Millan Tandoori Restaurant.
274 Upper Shoreham Road,
Shoreham, West Sussex.

proposed extension to existing restaurant for MR MONNAN

Scale: 1:50	Date: FEBRUARY 2011	Drawn By JM

John Muitt mias mciob
ARCHITECTURAL CONSULTANT & SURVEYOR
94 Greenacres, Shoreham-By-Sea, West Sussex, BN43 5XL
Tel: 01273 461786

JOB NO: 01
PROJECT NO: 11/04