DO NOT SCALE FROM THIS DRAWING XXXXXX

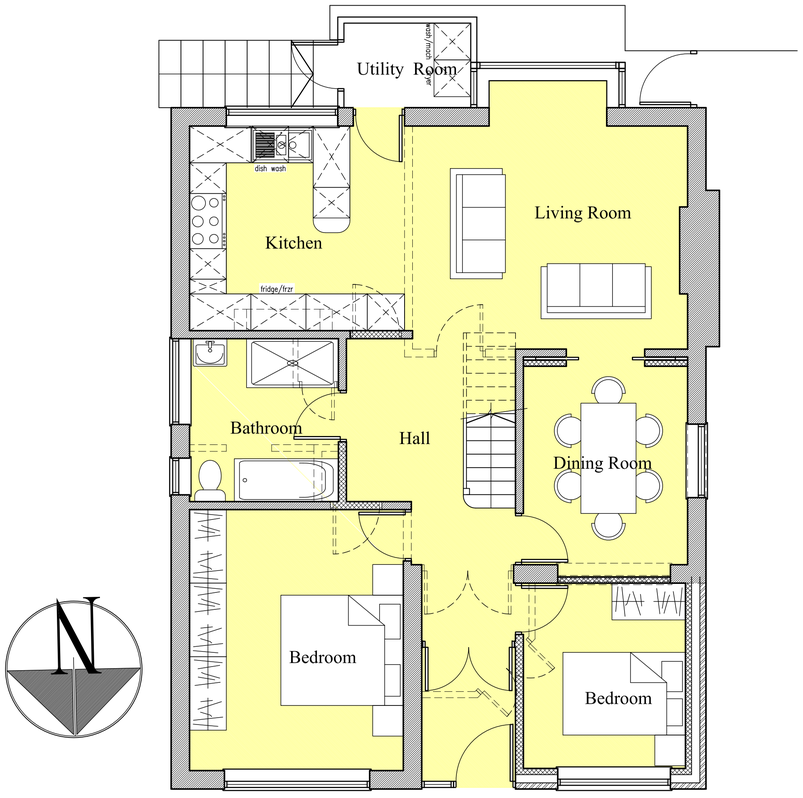

Ground Floor Plan

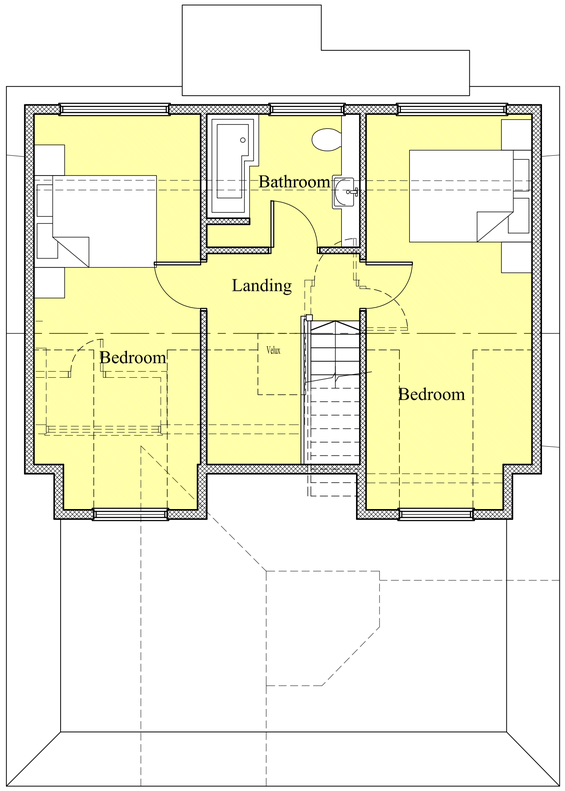

First Floor Plan

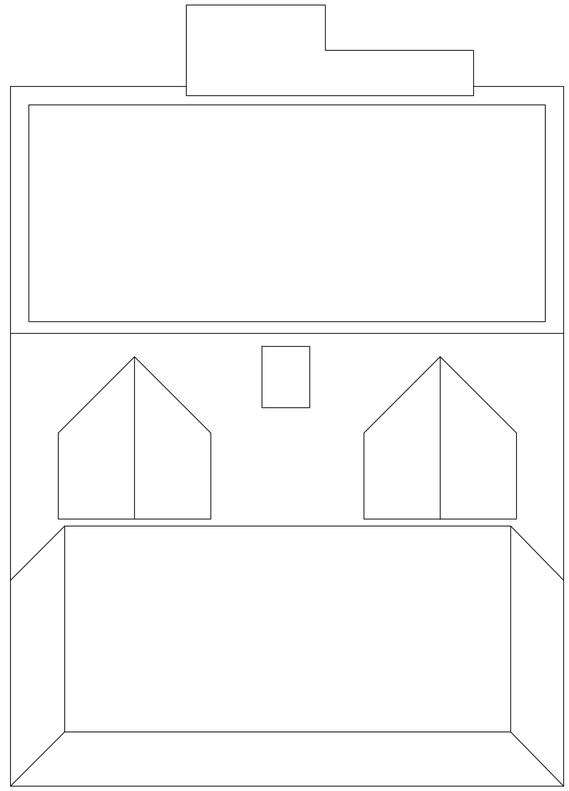

Roof Plan

B	09.05.25	Amended to suit planners comments
A	19.03.25	Client requirements added

1m 2m 3m 4m 5m 6m 7m 8m 9m 10m

1:50 Scale Bar

rja Planning & Building Consultants Ltd.
9 Sea Spray Avenue
Shoreham-By-Sea
West Sussex BN43 5PR
t: 01273 467297 mob: 07971 375739
e: rex@rjapbc.co.uk web: www.rjapbc.co.uk

Chartered Institute of Architectural Technologists

PROJECT: 7 Firle Road, Lancing

DRAWING TITLE: Proposed Floor Plans & Elevations

CLIENT: Mr & Mrs L. Byrne

DWG NO: 251008-01

REVISION: B

SCALE: 1:50

DATE: 14.03.25

DRAWN: rex