DO NOT SCALE FROM THIS DRAWING XXXXXXX



North Elevation

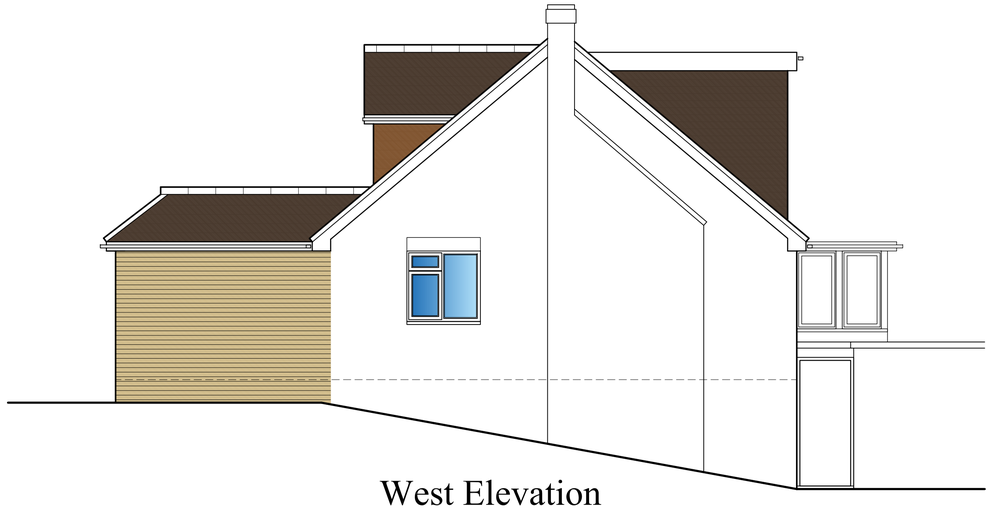

West Elevation

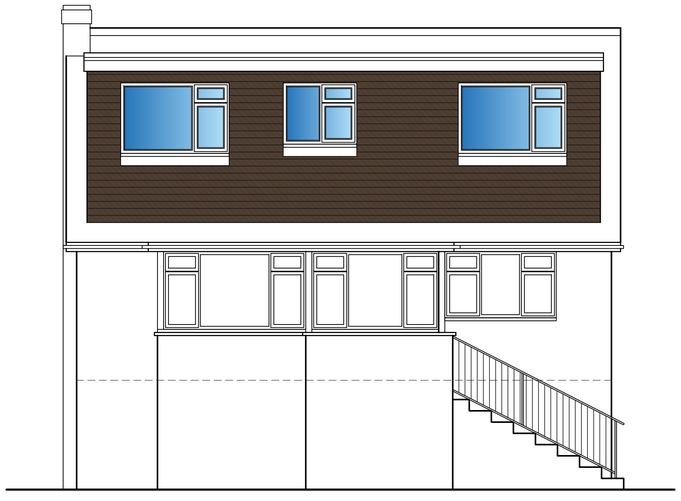

South Elevation



East Elevation

D	09.05.25	Amended to suit planners comments
C	21.03.25	Main roof pitch increased by 2.5 degrees
B	20.03.25	Remaining elevations added
A	19.03.25	Client requirements added



1:50 Scale Bar

rja Planning & Building Consultants Ltd.
9 Sea Spray Avenue
Shoreham-By-Sea
West Sussex BN43 5PR
t: 01273 467297 mobc 07971 375739
e: rex@rjaplbc.co.uk web: www.rjaplbc.co.uk

Chartered Institute of Architectural Technologists

PROJECT: 7 Firle Road, Lancing

DRAWING TITLE: Proposed Elevations

CLIENT: Mr & Mrs L. Byrne

DWG NO: 251008-02

REVISION: C

SCALE: 1:50

DATE: 14.03.25

DRAWN: rex