
Copyright (c) 2024


NOTE:
The contractor is to check all site dimensions and levels before work starts and report any discrepancies.

This drawing must be read with and checked against all structural and other specialist drawings, specifications and bills of quantities. Report any discrepancies.

The contractor is to comply with all current British Standards and Building Regulations whether or not specifically stated on these drawings.

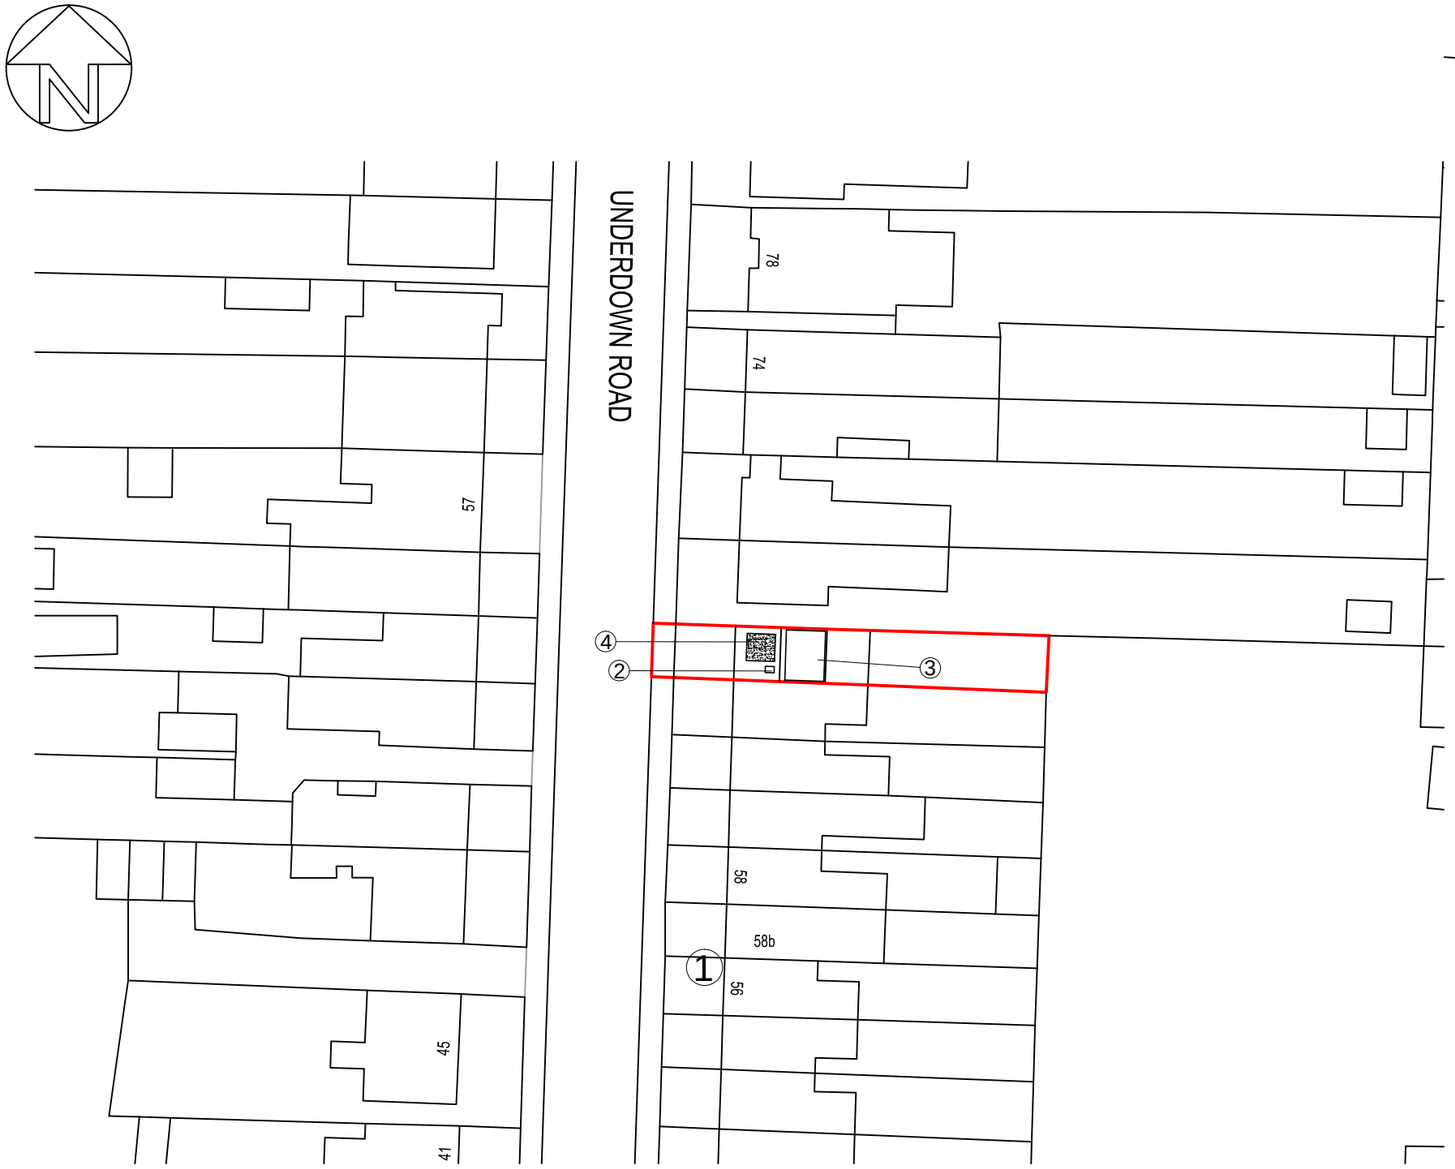

Mapping contents © Crown copyright and database rights 2024 Ordnance Survey 1
Block Plan 1:500

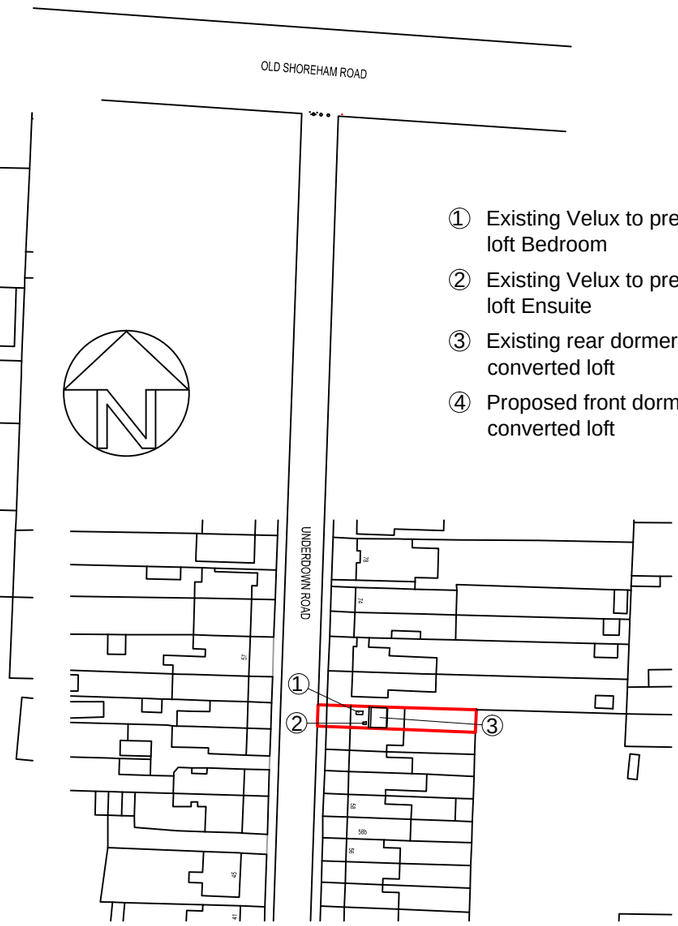

Mapping contents © Crown copyright and database rights 2024 Ordnance Survey 100035207
Location Plan 1:1250

① Existing Velux to previously converted loft Bedroom
② Existing Velux to previously converted loft Ensuite
③ Existing rear dormer to previously converted loft
④ Proposed front dormer to previously converted loft

10m 20m 30m 40m 50m
1:1250 Scale Bar

10m 20m 30m 40m
1:500 Scale Bar

Rev.	Date	Description	By
-	-	-	-

Client: Mr and Mrs Clancy	Drawing Title: Location Plan & Block Plan	Copyright (c) 2024 of: Sussex Architectural Services Wicket View, Cuckfield Lane Warninglid, West Sussex Telephone: (01444) 461720 e: info@sussexarchitecturalservices.co.uk w: www.sussexarchitecturalservices.co.uk	Scale: 1:1250 1:500 @ A3 Date: April 2024 Drawn: -
Project: 66 Underdown Road Southwick, Brighton			Drawing Number: **24-108-Loc**