


Copyright (c) 2024

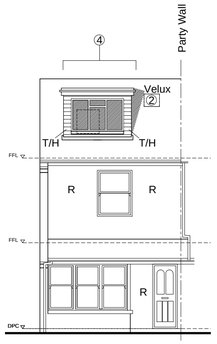


West Elevation 1:100
Front

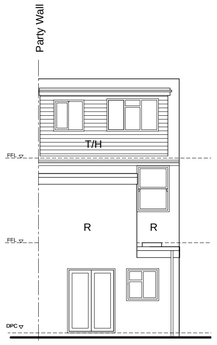

East Elevation 1:100
Rear

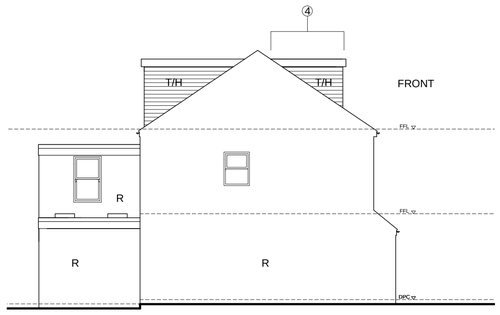

North Elevation 1:100
Side

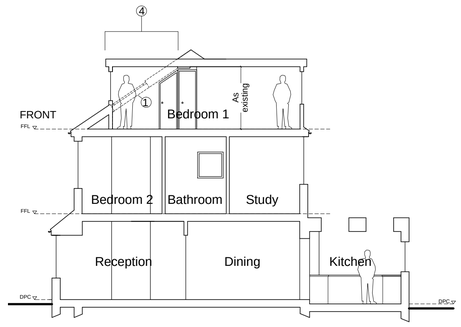


Simple section A/A 1:100

NOTE:
The contractor is to check all site dimensions and levels before work starts. Report any discrepancies.

This drawing must be read with and checked against all structural and other specialist drawings, specifications and bills of quantities. Report any discrepancies.

The contractor is to comply with all current British Standards and Building Regulations whether or not specifically stated on these drawings.

This drawing has been produced for Mr and Mrs Clancy and is intended as part of 'PLANNING STAGE' and is not intended for use by any other person or for any other purpose.

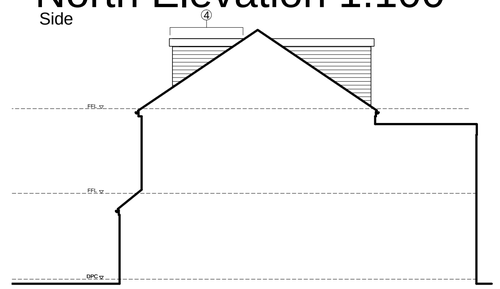


South Elevation 1:100
Side


① Existing Velux to previously converted loft Bedroom
② Existing Velux to previously converted loft Ensuite
③ Existing rear dormer to previously converted loft
④ Proposed front dormer to previously converted loft

Materials Key:


R - Render
T/H - Tile hung

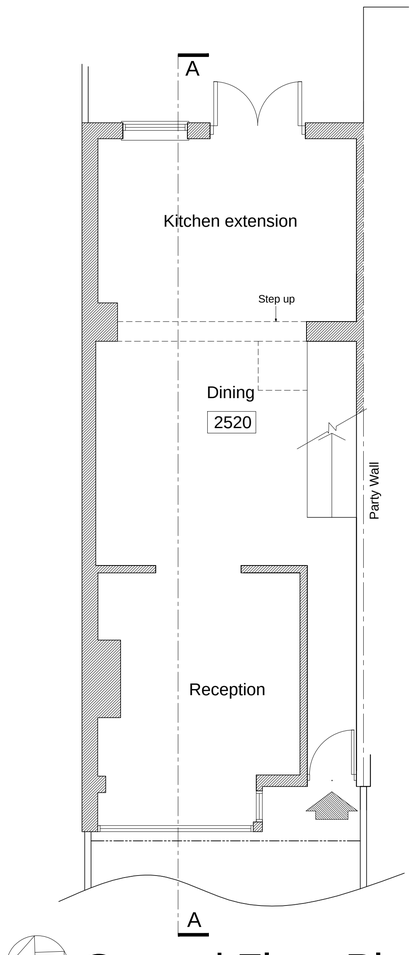


Ground Floor Plan 1:50

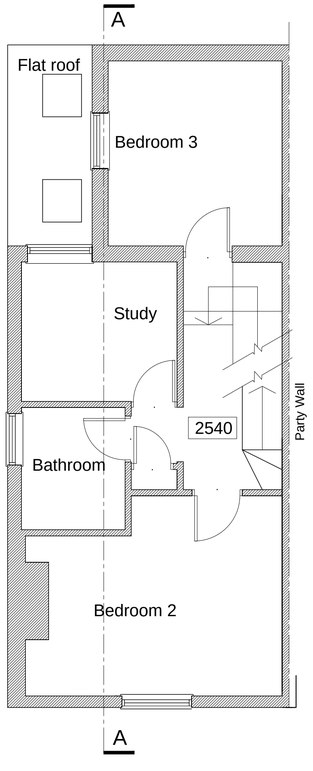

1st Floor Plan 1:50

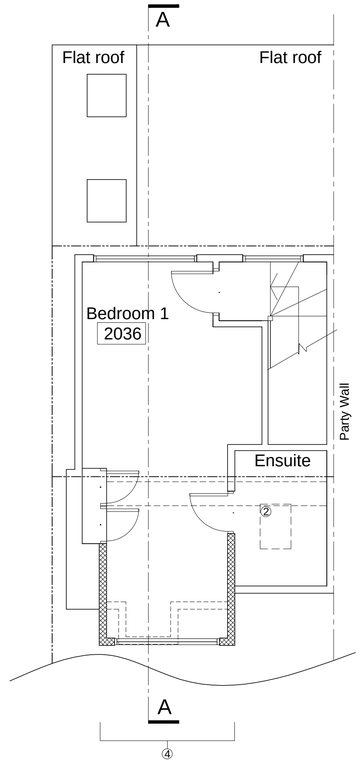

2nd Floor Plan 1:50

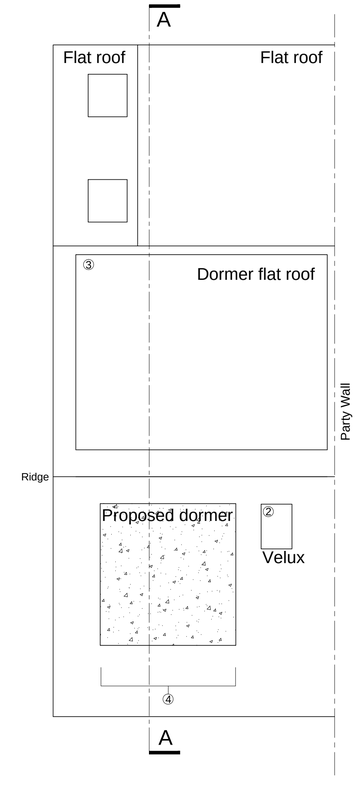

Roof Plan 1:50

Proposed walls on plan

2620 Floor to ceiling spot heights

Items shown dashed to be removed

1m 2m 3m 4m 5m
1:100 Scale Bar

1m 2m 3m 4m 5m
1:50 Scale Bar

FOR PLANNING STAGE ONLY

Rev.	Date	Description	By
-	-	-	-

Client
Mr and Mrs Clancy

Project
Alterations To:
66 Underdown Road
Southwick, Brighton

Drawing Title
Plans, Elevations and Simple Section as Proposed

Copyright (c) 2024 of:
Sussex Architectural Services
Wicket View
Cuckfield Lane
Warninglid
West Sussex
Tel:(01444) 461720
Email: info@sussexarchitecturalservices.co.uk

Scale 1:100, 1:50 @ A1
Date March 2024
Drawn -
Drawing Number **24-108 02**