Flat 2 69 Rowlands Road, Worthing BN113JN

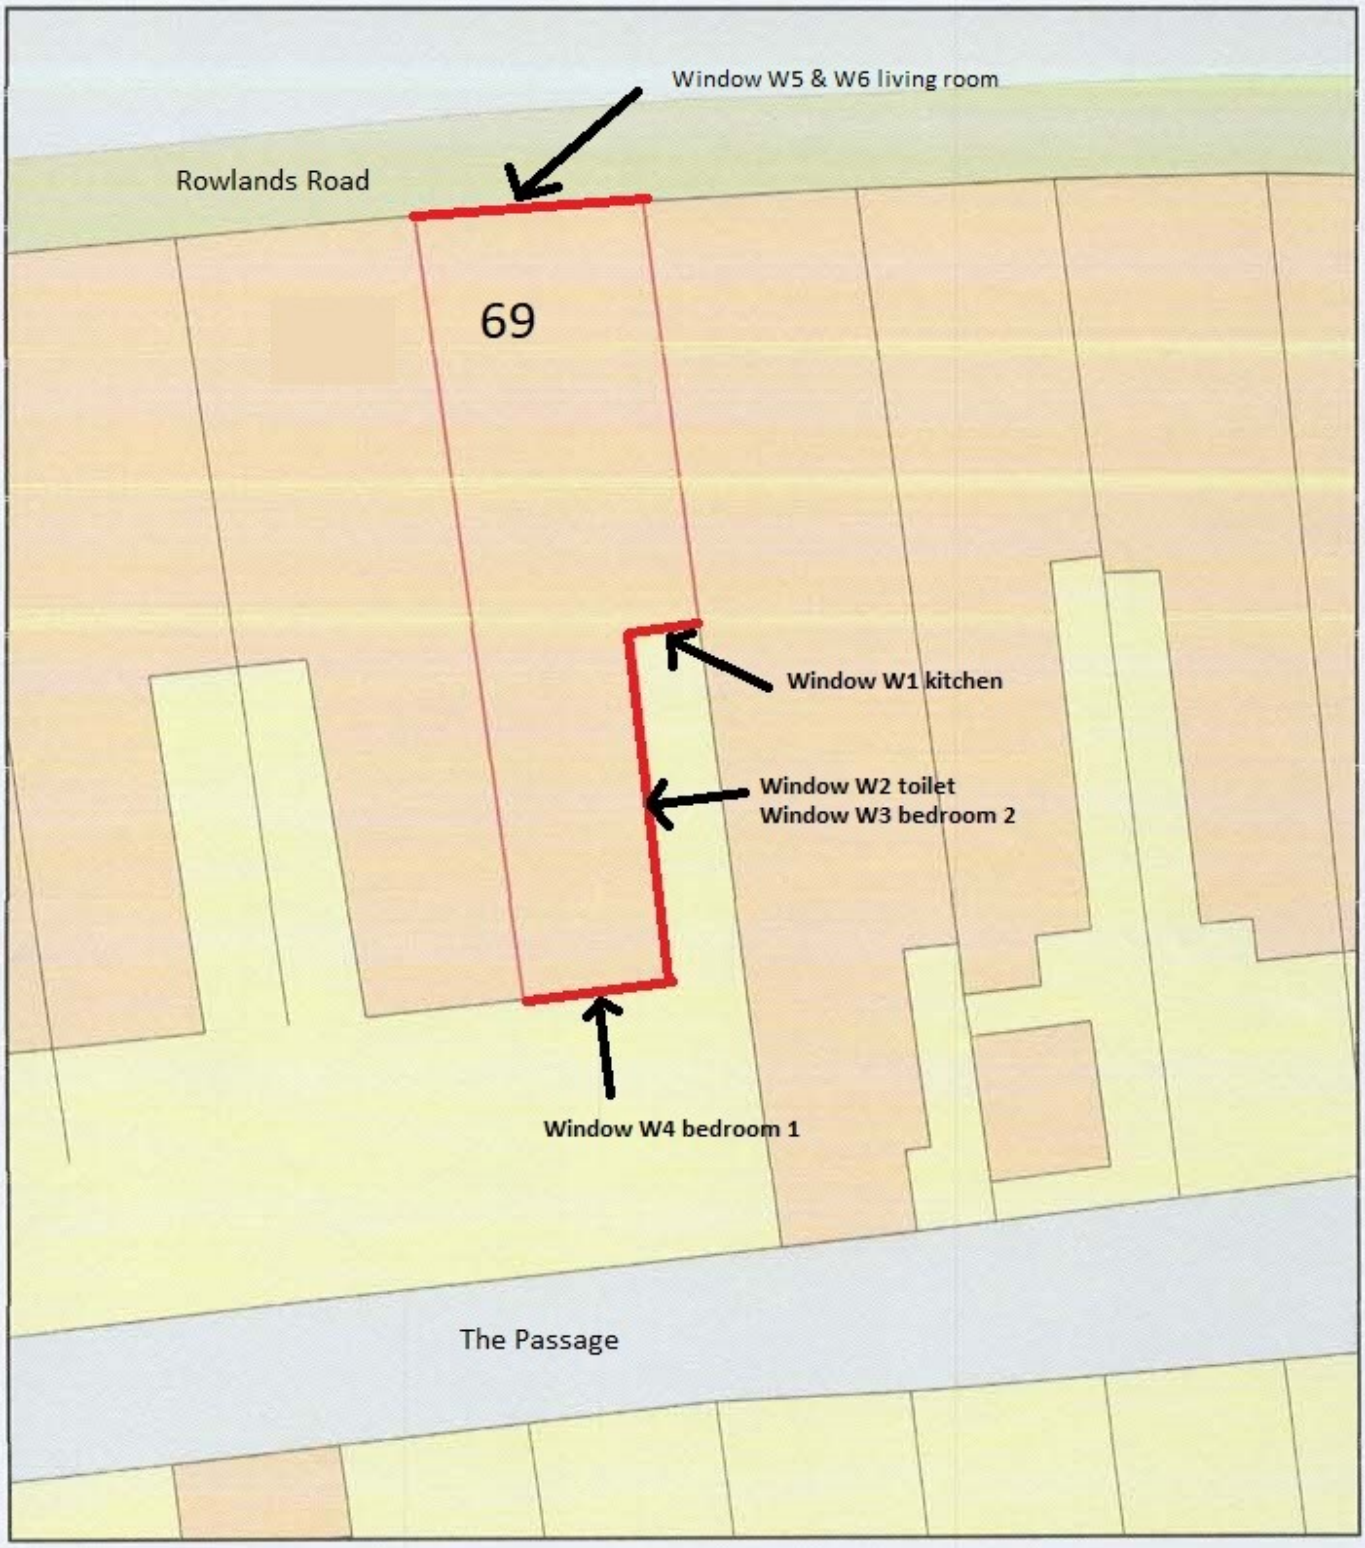

0 10
Metres

N

ReQuestaPlan

Plan Produced for: Whyte Developments Ltd

Date Produced: 03 Apr 2024

Plan Reference Number: *TQROM24094160002292*

Scale: 1:200 @ A4

© Crown copyright and database rights 2023 OS 100042766