Site Location Plan, 69 Rowlands Road, Worthing

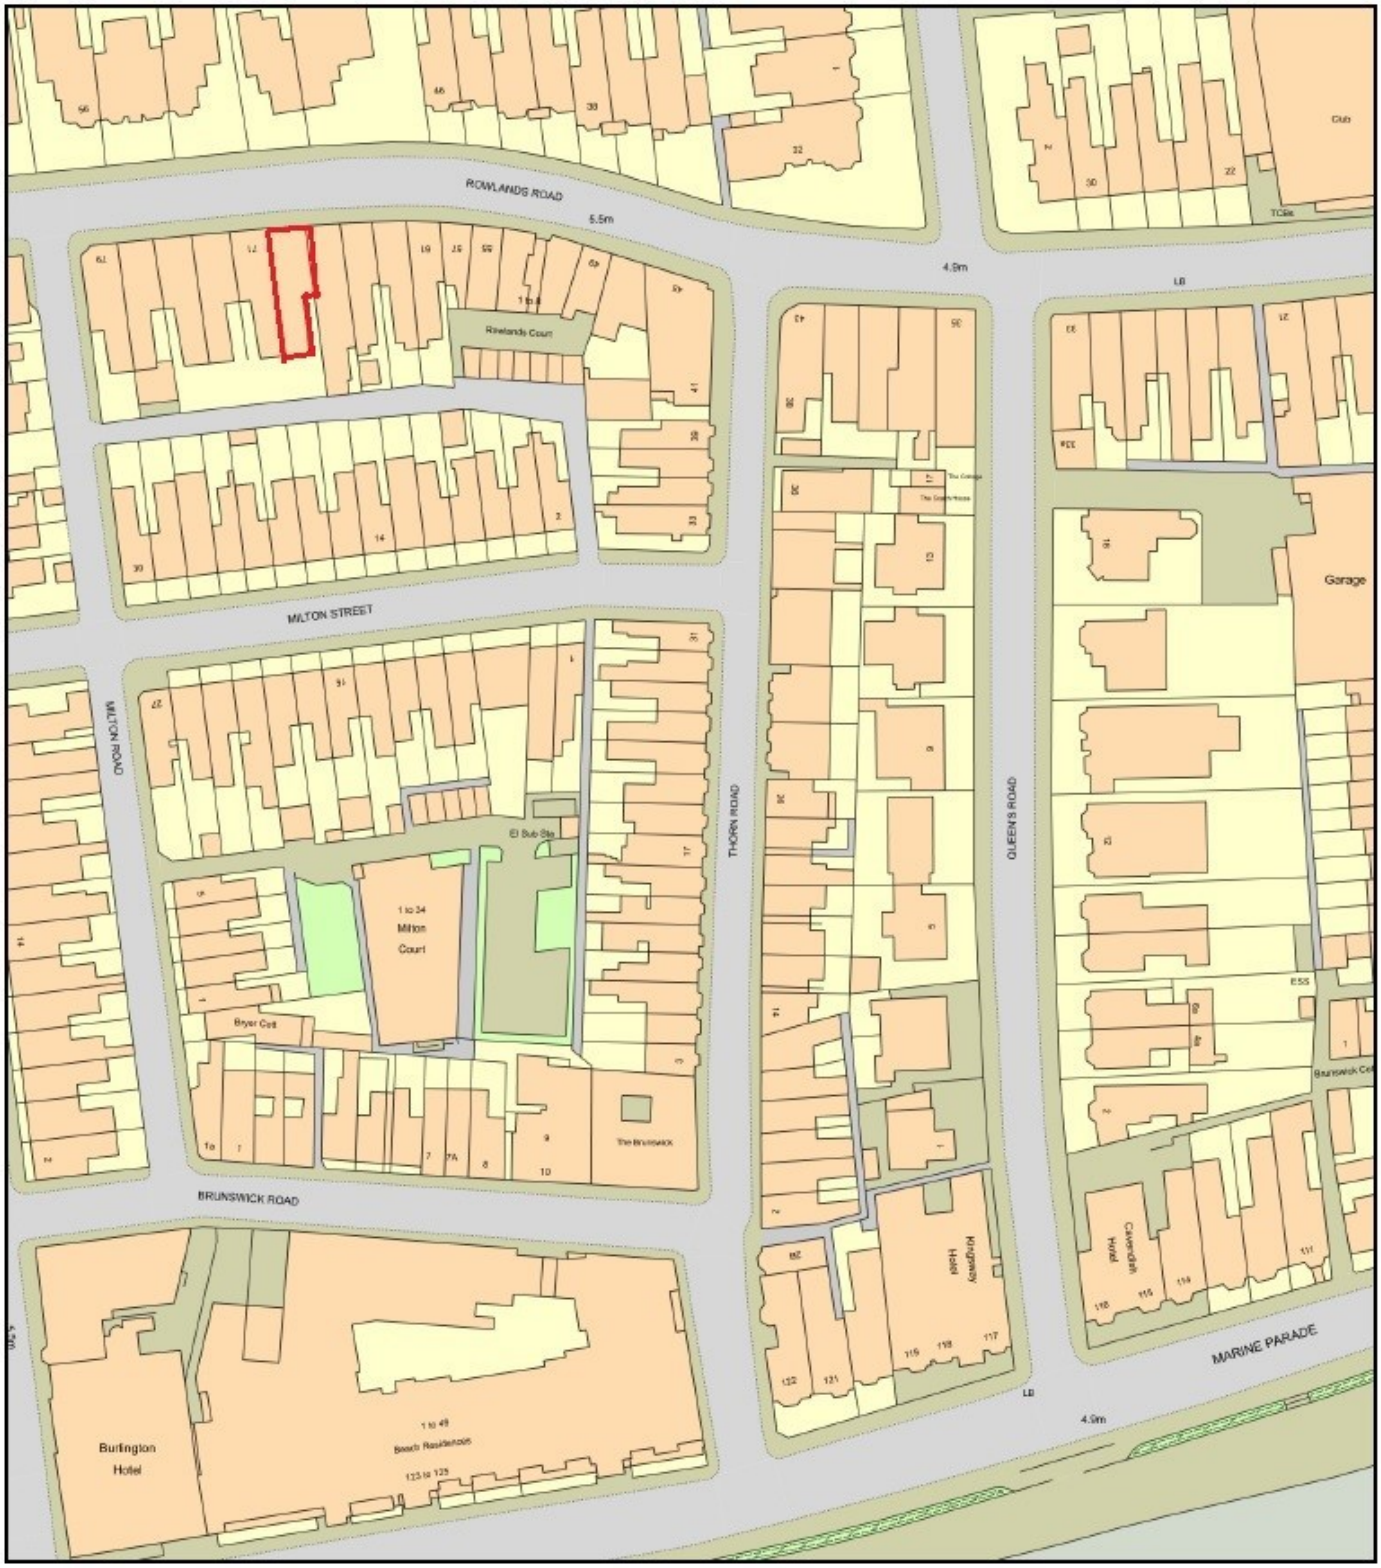

0 50
Metres

N

ReQuestaPlan

Plan Produced for:	Sutton/Partner/Whyte
Date Produced:	10 Nov 2019
Plan Number/Project ID:	TQRQM19314134252336
Scale:	1:1250 @ A4

© Crown copyright, All rights reserved. 2019 Licence number 0100042766