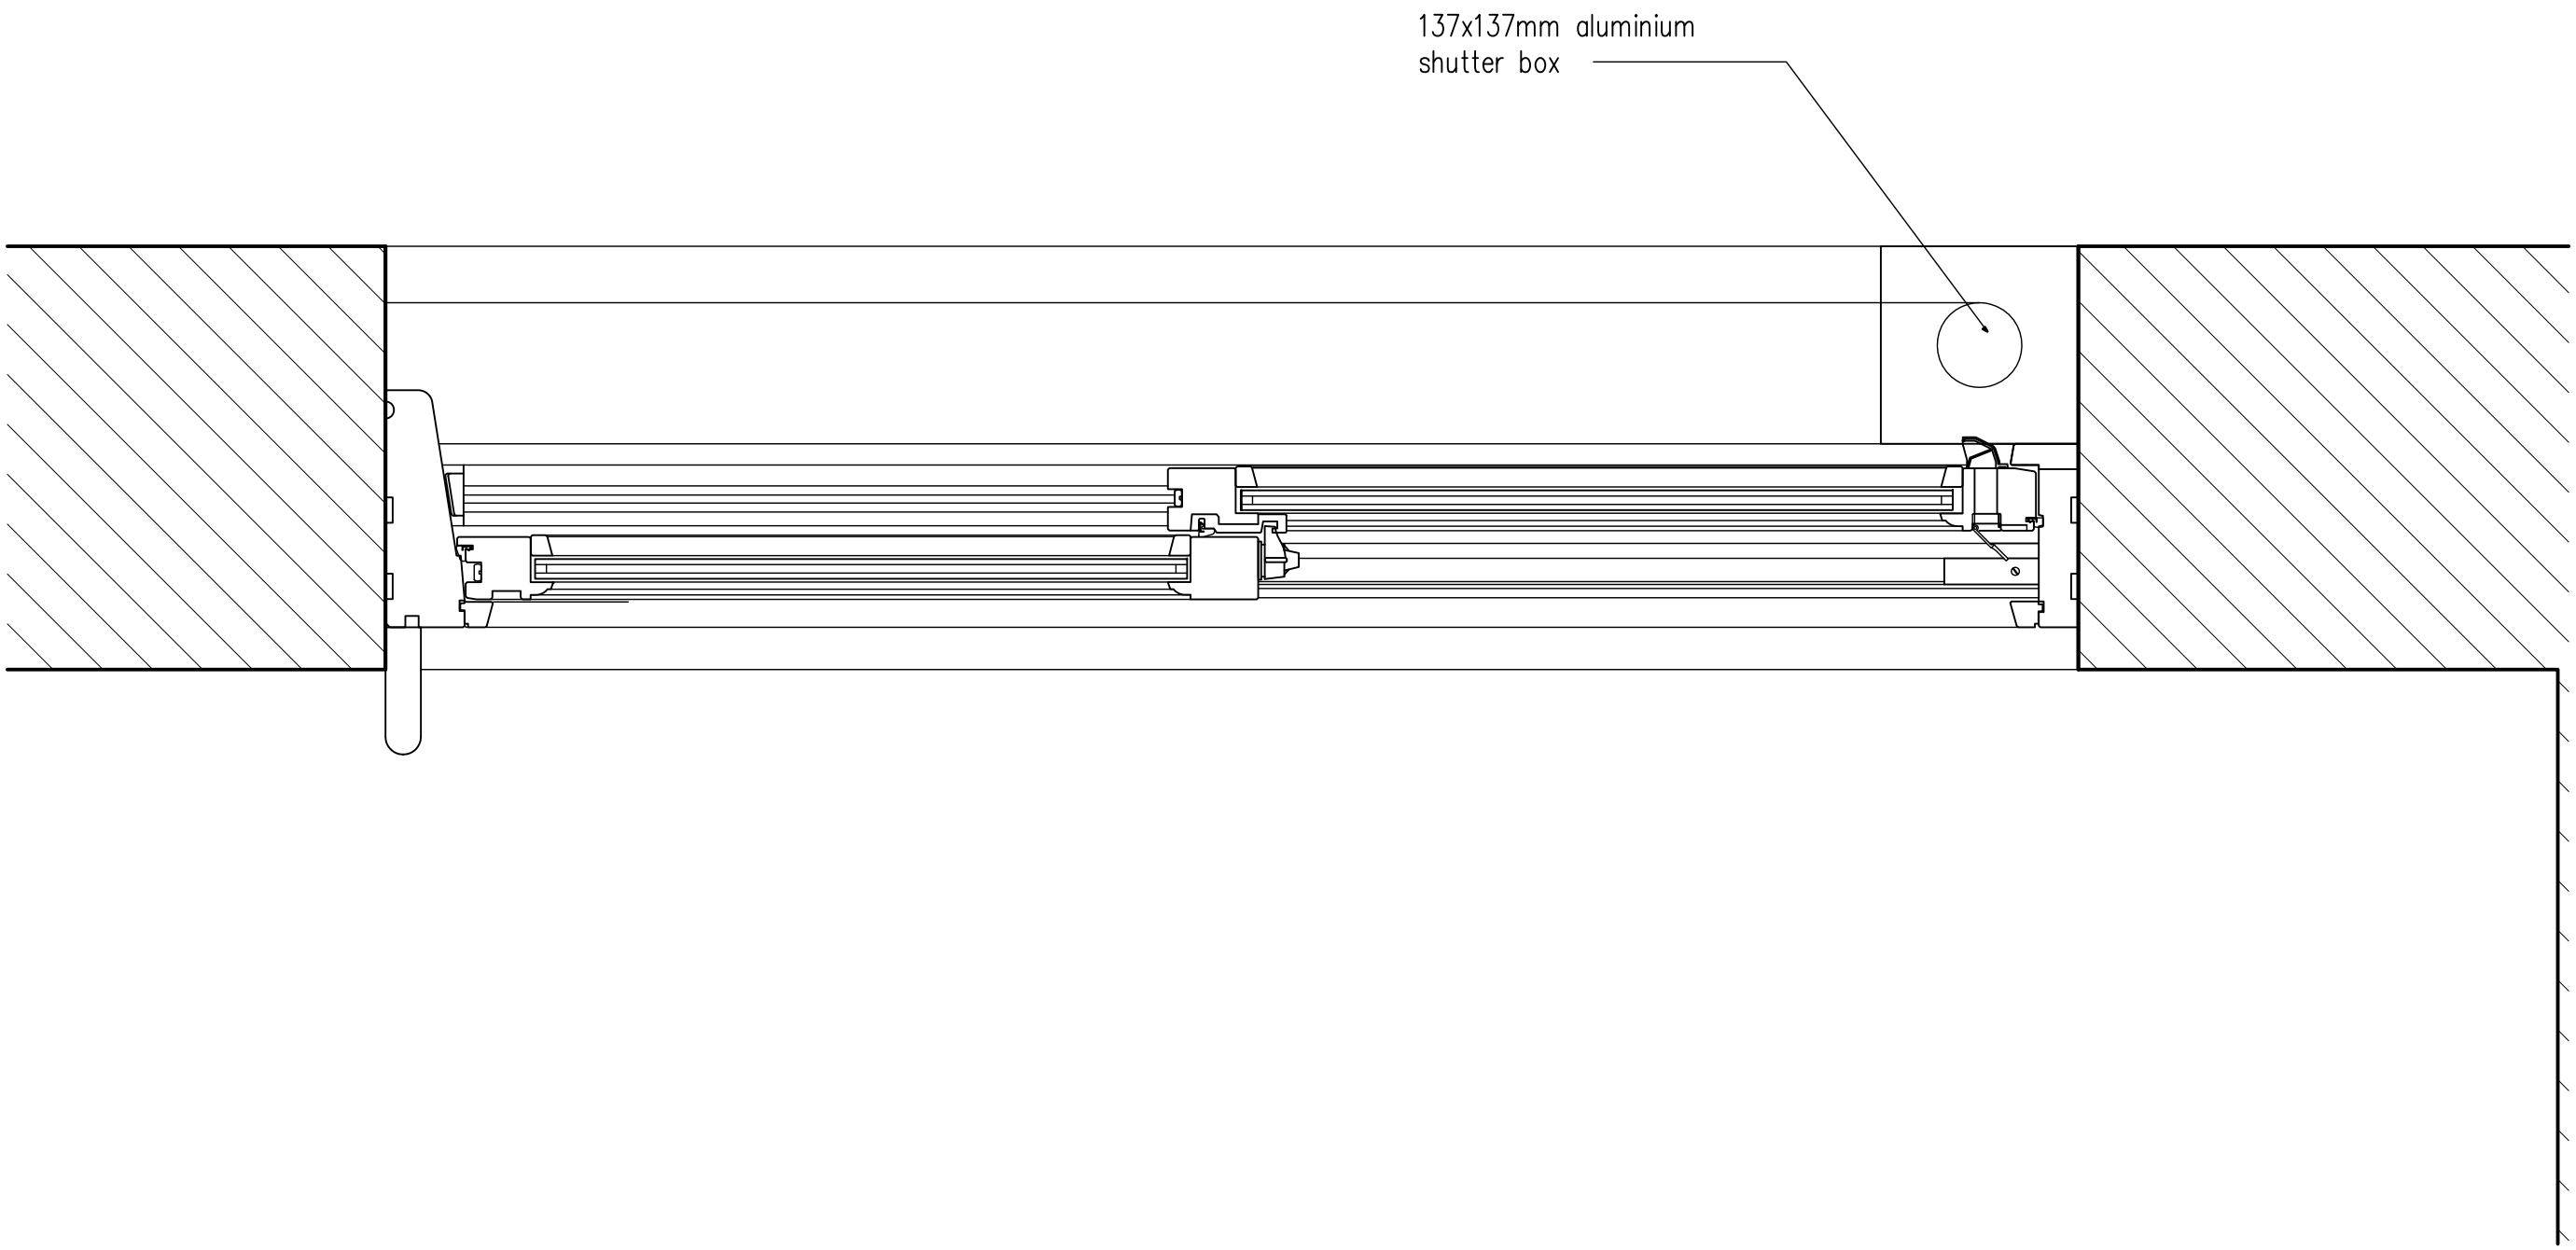


100mm 200mm 300mm 400mm 500mm

1:5 Scale Bar

Copyright of:

RJA Planning & Building Consultants Ltd.
9 Sea Spray Avenue
Shoreham-By-Sea
West Sussex
BN43 5PR

Tel: 01273 467297
Mob: 07971375739
Email: rex@rjapbc.co.uk

Project:
3 Sea Spray Avenue
Shoreham-By-Sea

Title:
Shuuter Section

Client:
Santosh Bhabra

Scale:
1:5

Date:

Drawn:
rex

Drg. No. 24968-03

Rev'n