

West Elevation

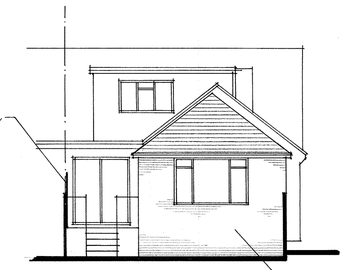

South Elevation

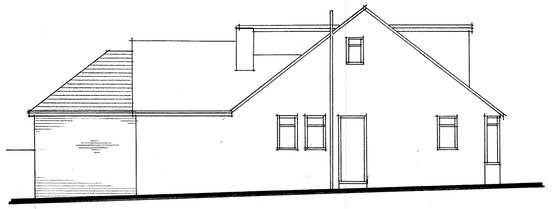

East Elevation

proposed single storey rear extension - brickwork walls to match existing with tiled 'hipped' pitched roof over

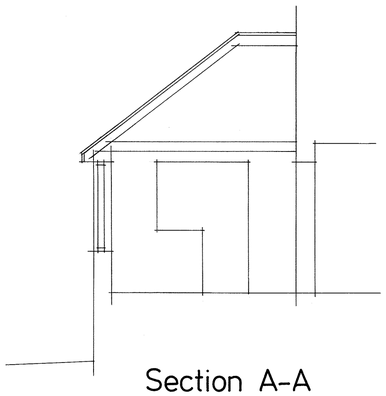

Section A-A

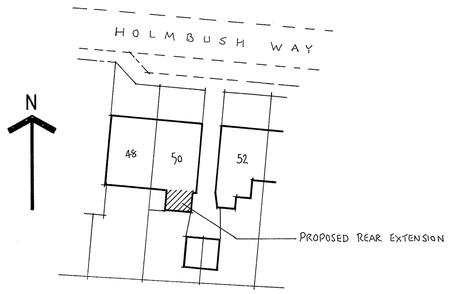

Block Plan

SCALE 1:500 0 10 20 30

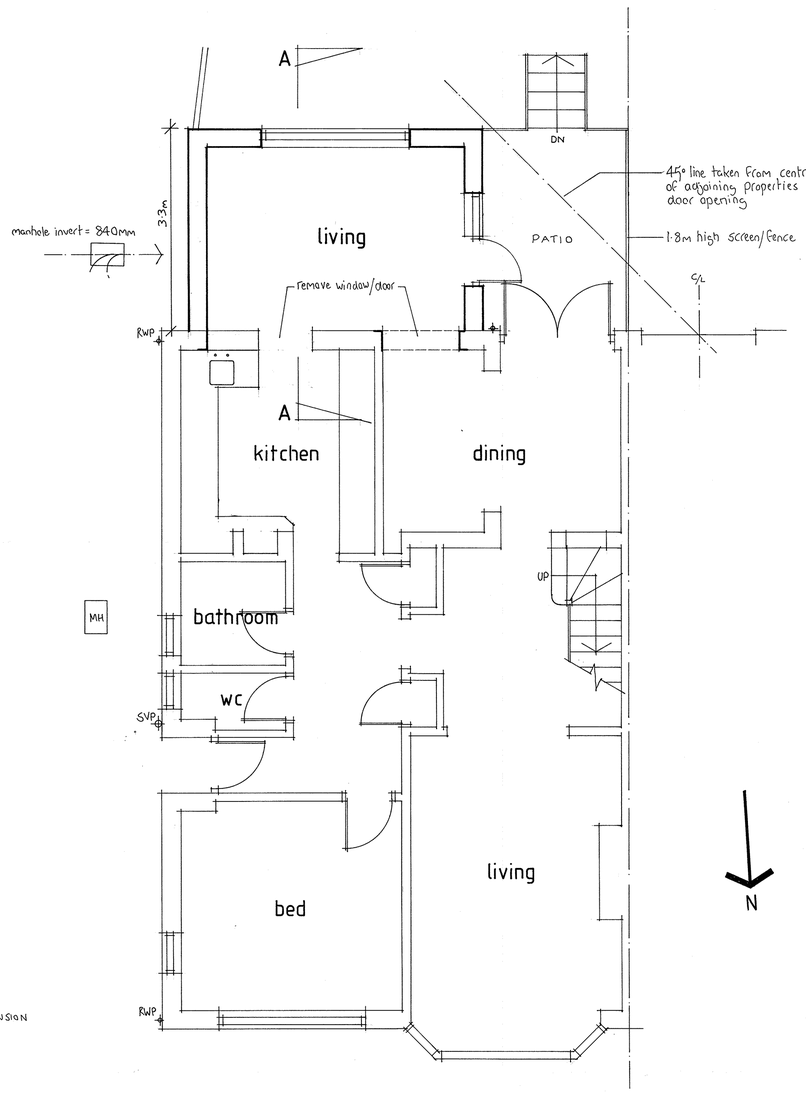

Ground Floor Plan

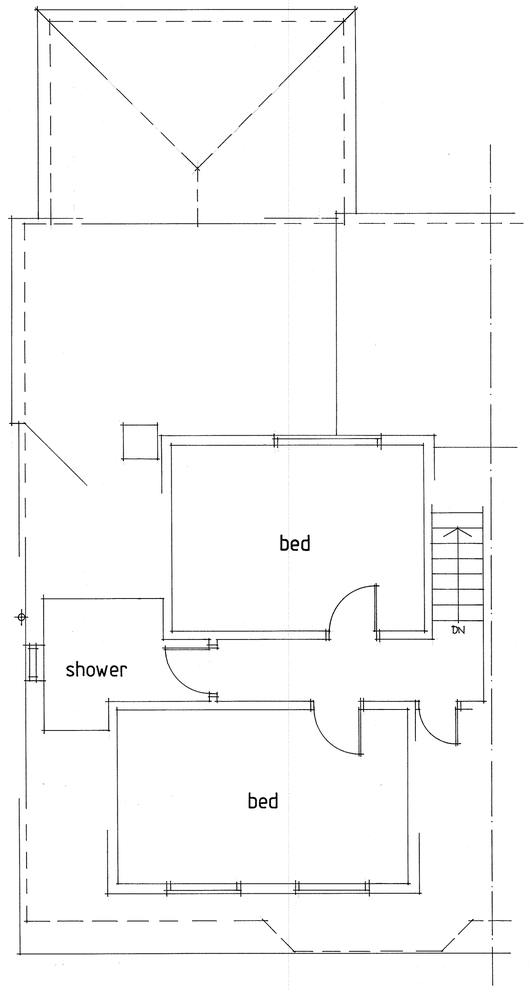

First Floor Plan

1:50 0 1 2 3 4 5

A1 PAPER SIZE SCALE 1:100 0 1 2 3 4 5 6 7 8 9 10

REVISIONS
REV 'A' 4/5/21
Windows/doors amended. Hipped roof shown.
REV 'B' 26/5/21
Side facing window omitted
1·8m high fence screen shown.

Do not scale from this drawing all dimensions must be checked on site. This drawing is the sole copyright of Insite Planning Ltd.

Insite Planning Ltd
5 Beechwood Avenue
Brighton, East Sussex
BN1 8ED
Tel: 01273 558118
Email: insiteplanning@yahoo.co.uk

Client:

Job:

50 Holmbush Way
Southwick

Proposed Single Storey
Rear Extension

Date: April 2021 Scale: 1:50, 1:100

Drawing No. 1800/2319 B