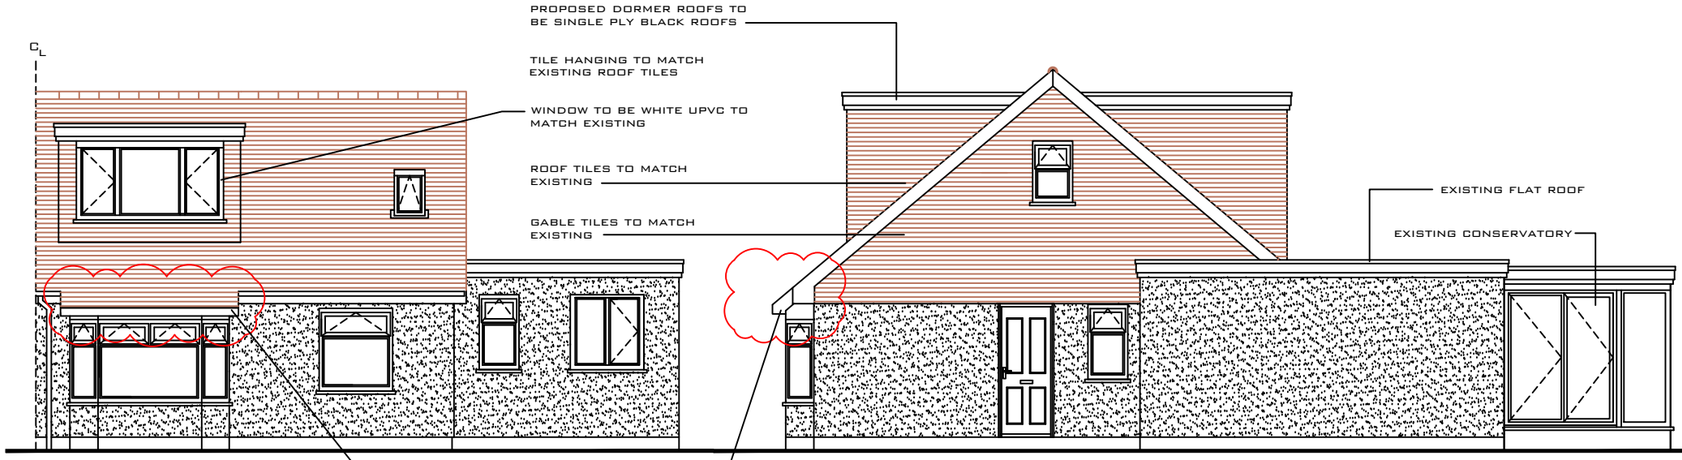

PROPOSED FRONT ELEVATION - EAST

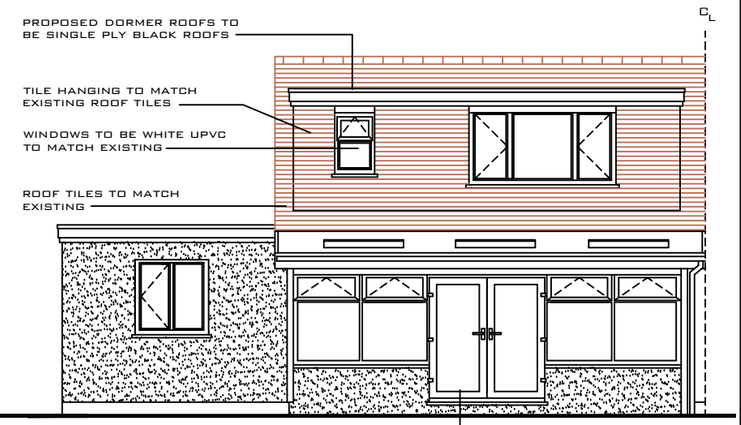

PROPOSED SIDE ELEVATION - NORTH

PROPOSED REAR ELEVATION - WEST

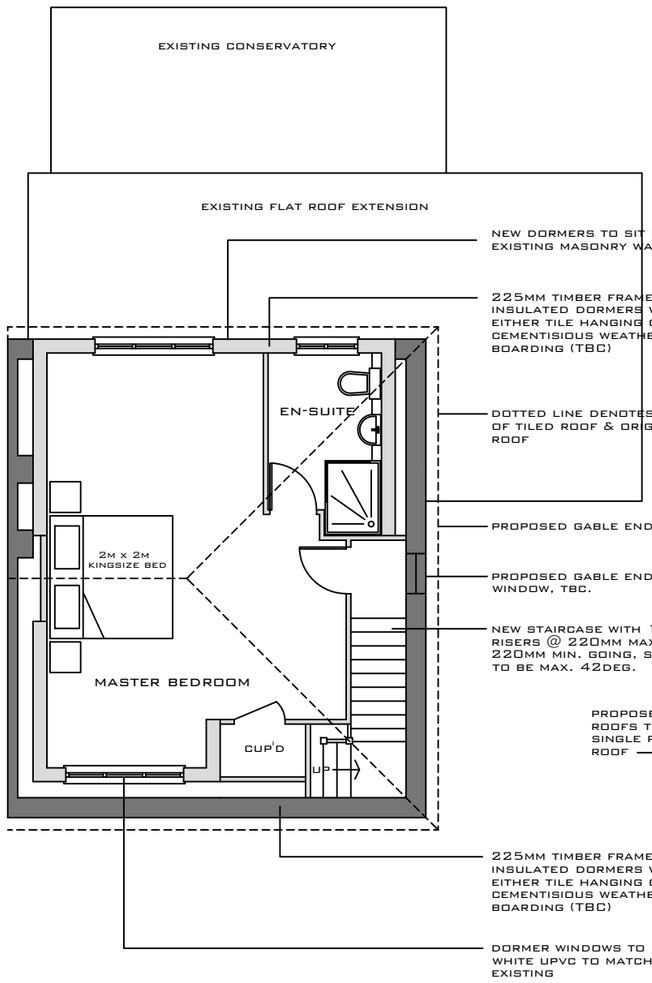

PROPOSED FIRST FLOOR PLAN

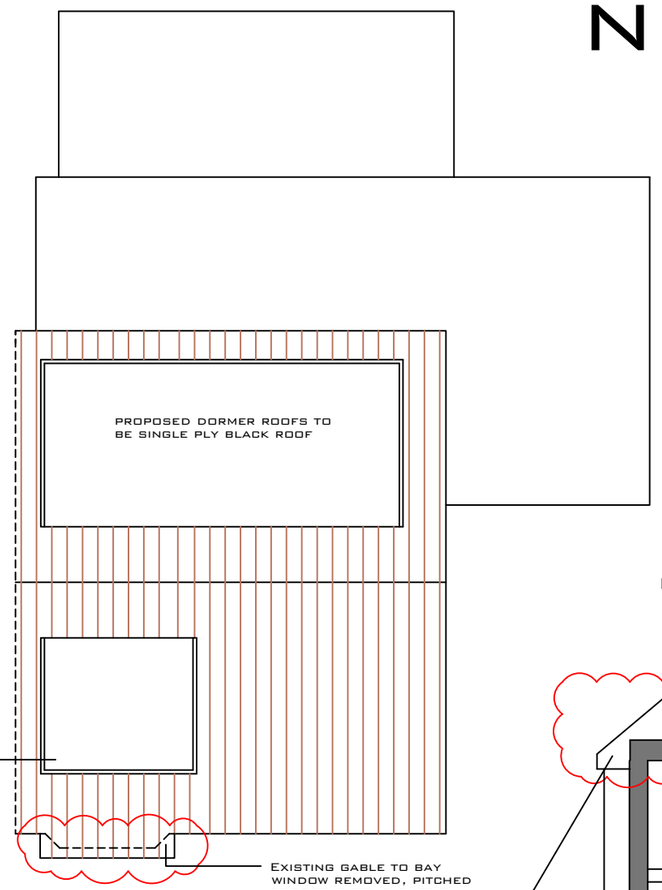

PROPOSED ROOF PLAN

N

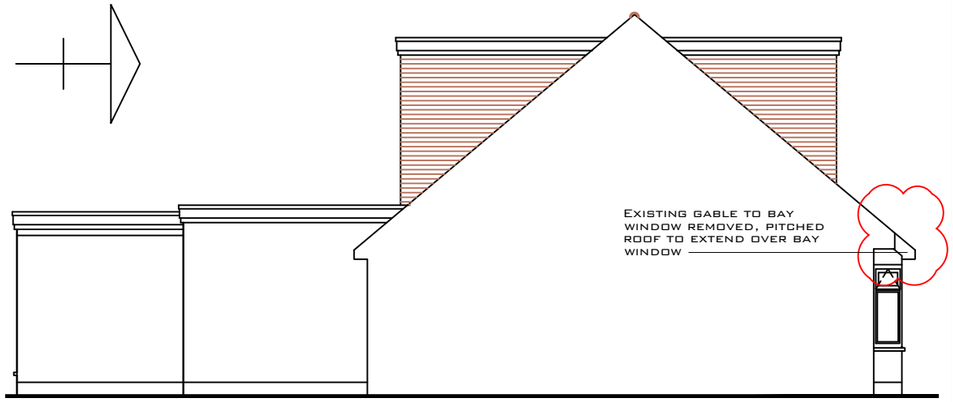

PROPOSED SIDE ELEVATION - SOUTH

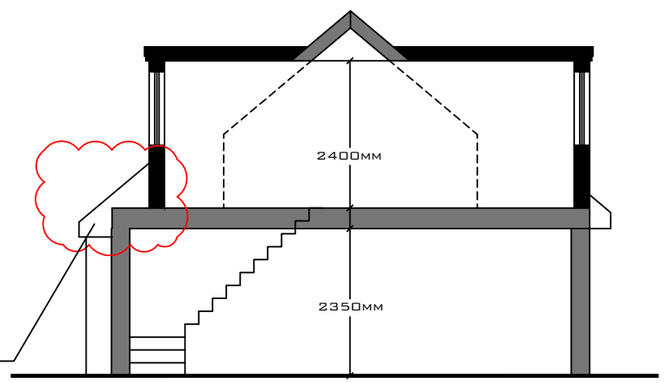

PROPOSED SECTION

1M 2M 3M 4M 5M

REV. D. REVISED FOR BAY WINDOW ROOF 15.12.25
REV. C. REVISED FOR FRONT DORMER SIZE 15.12.25
REV. B. REVISED FOR LPA COMMENTS 01.12.25
REV. A. REVISED FOR LPA COMMENTS 20.10.25

GMG
ARCHITECTURAL SERVICES

ADDRESS:
3 DOWNLANDS CLOSE SOMPTING

TITLE:
PROPOSED PLANS & ELEVATIONS

DWG NO: PL/02/D
DATE: AUG. 2025
BY: GMG
SCALE: 1/100