NORTH

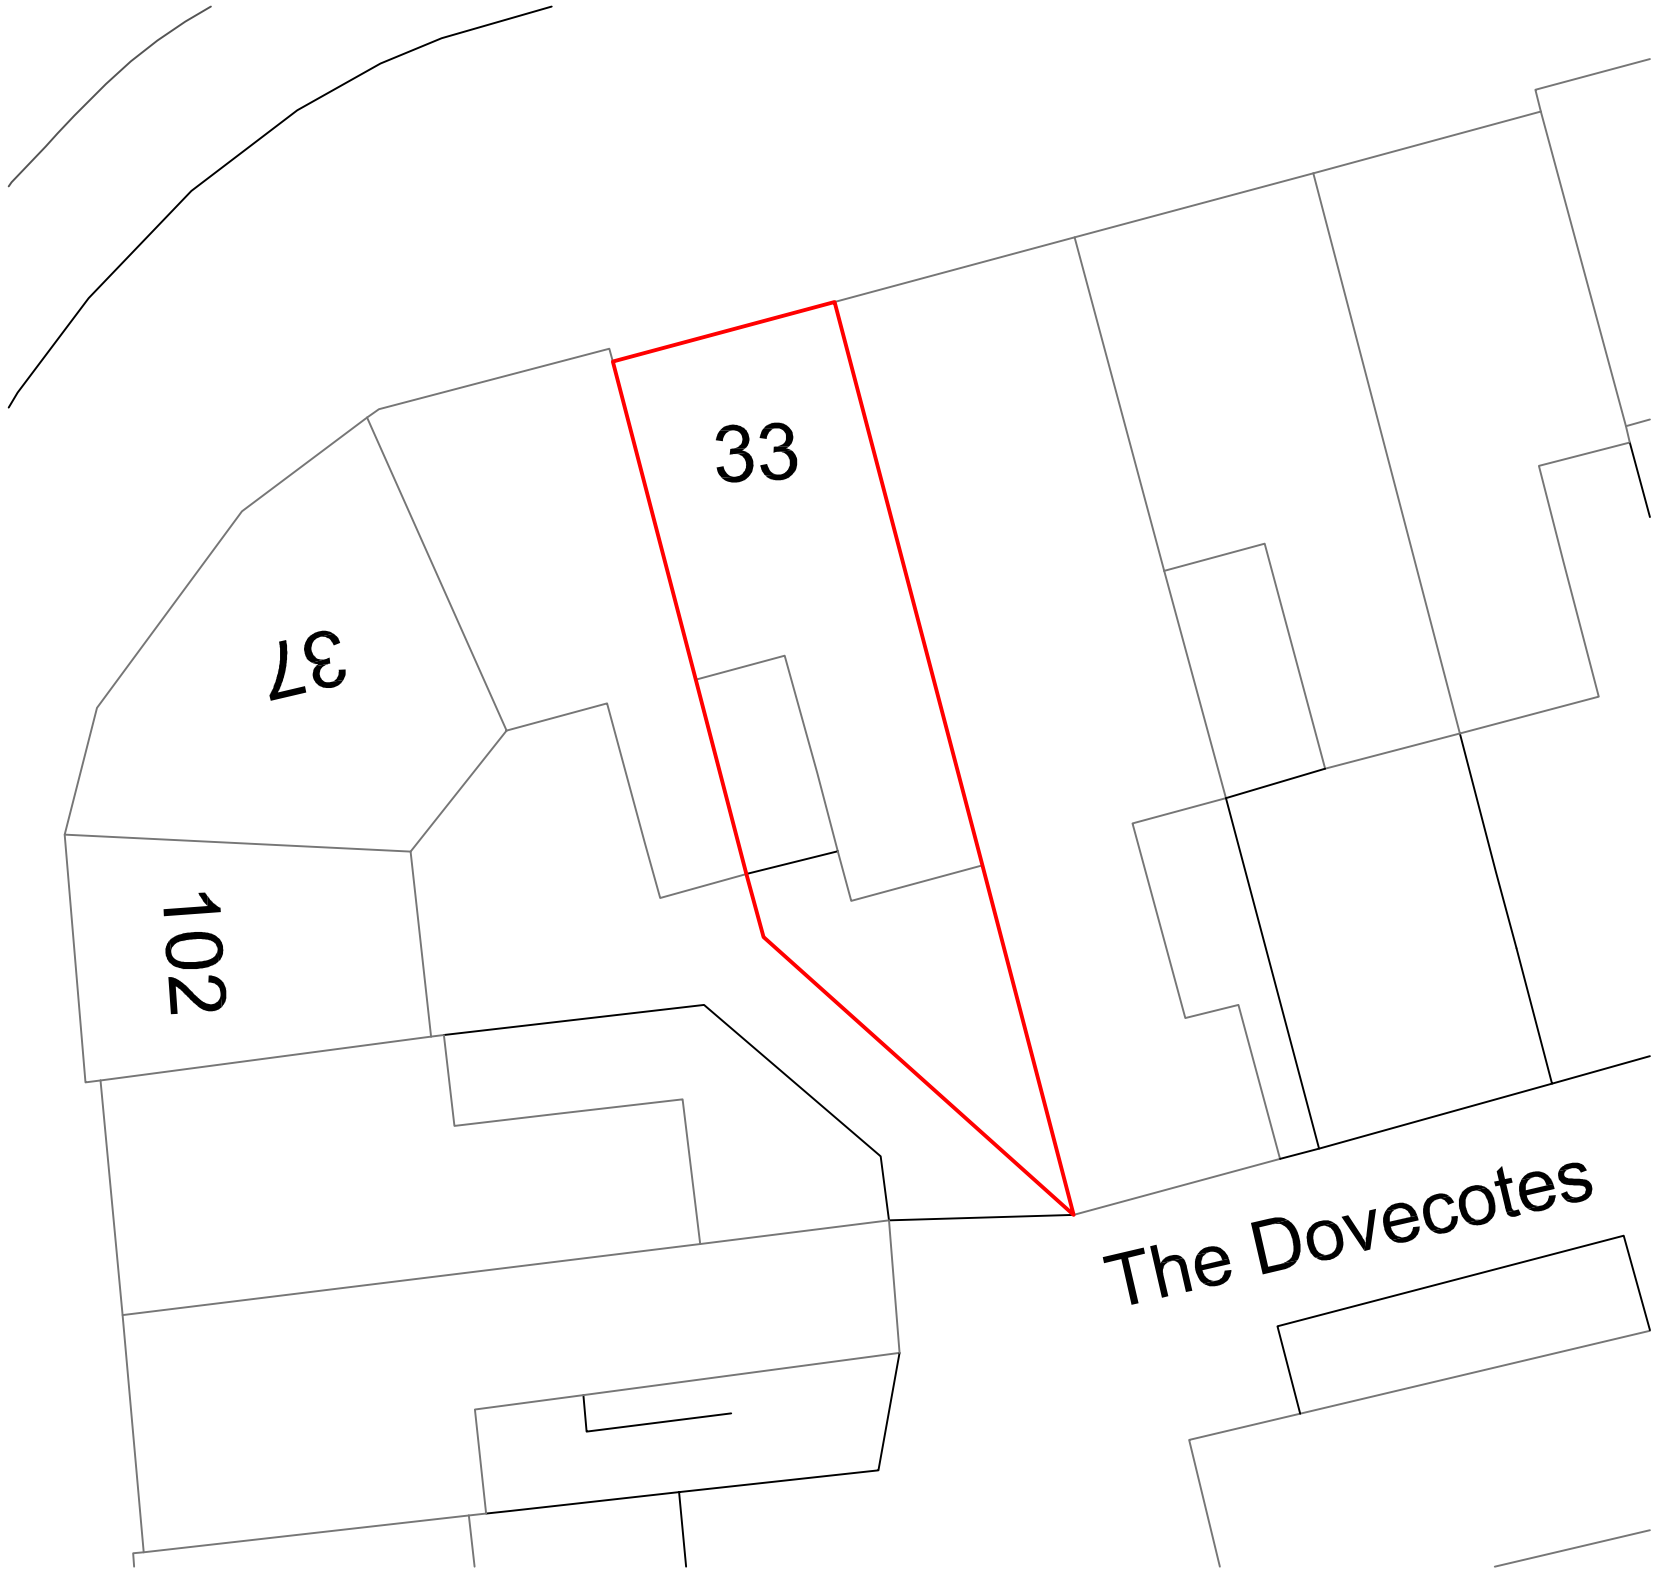

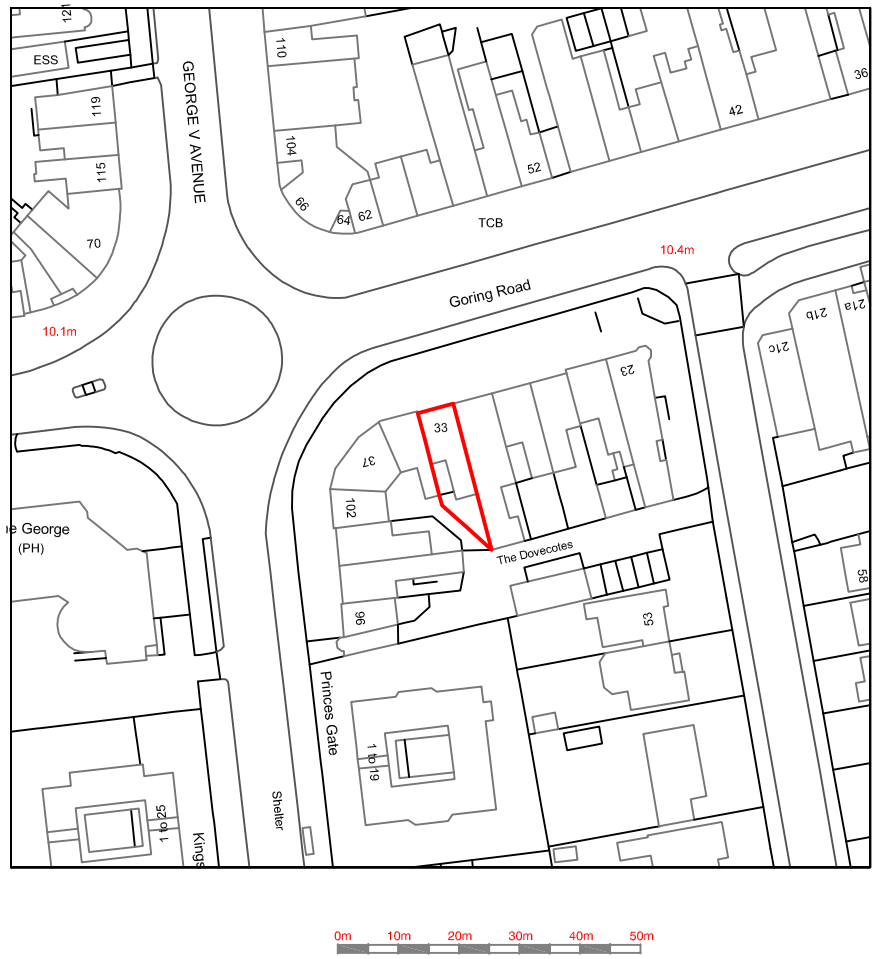

Client Name
JAMES PERRY

Address
33 GORING ROAD, BRIGHTON

Drawing Title
SITE LOCATION AND BLOCK PLAN

Drawing Number	Stage	Date
JP 02	PLANNING	20.02.23

Scale	Paper	Rev
1:1250 1:200	A4	-