

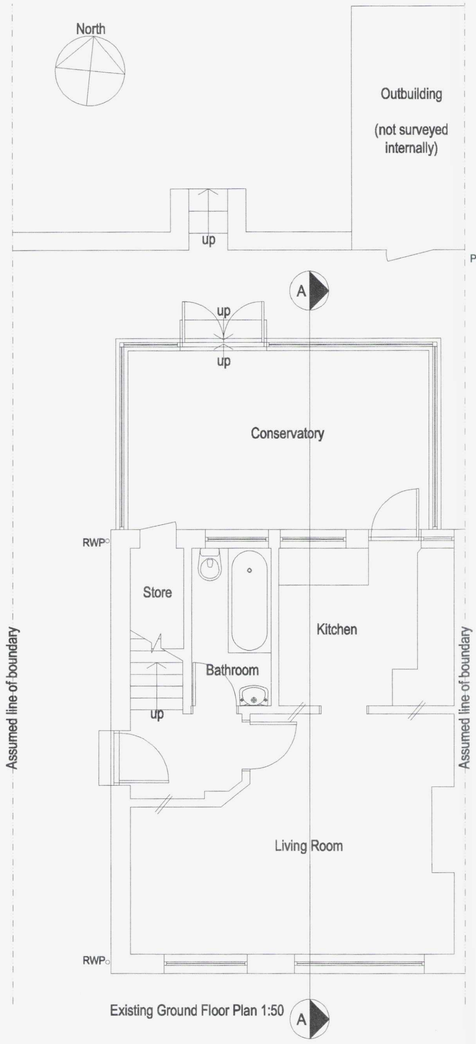



Existing Ground Floor Plan 1:50

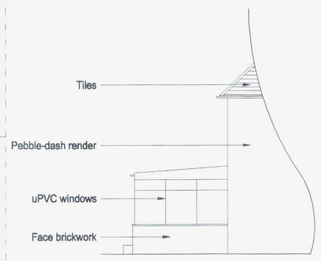

Existing Part Side Elevation 1:100

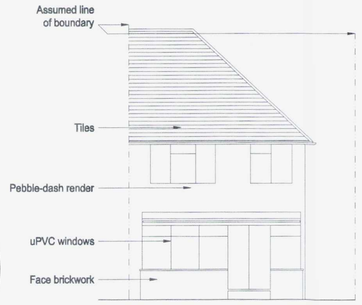


Existing Rear Elevation 1:100

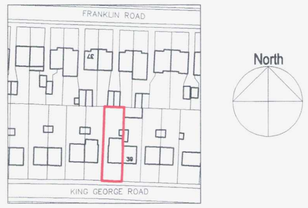


Location Plan 1:1250

1:1250 0 10 20 30 40 50 60 70 80 90 100

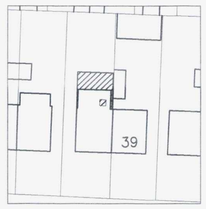

Block Plan 1:500


1:500 0 10 20 30 40 50m

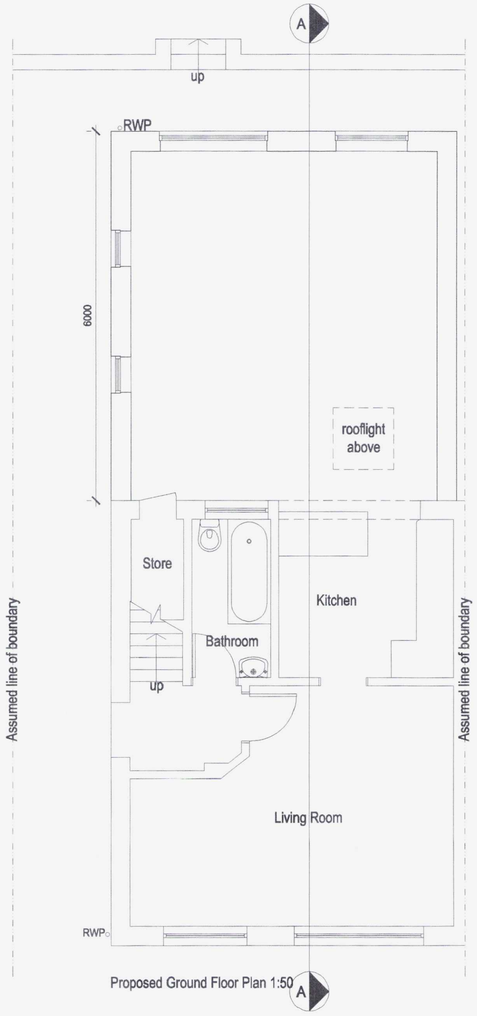

Proposed Ground Floor Plan 1:50




Proposed Rear Elevation 1:100

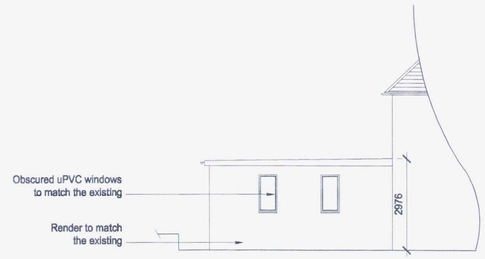


Proposed Part Side Elevation 1:100

1:100 0 1 2 3 4 5 6 7 8 9 10m

1:50 0 1 2 3 4 5 6 7 8 9 10m

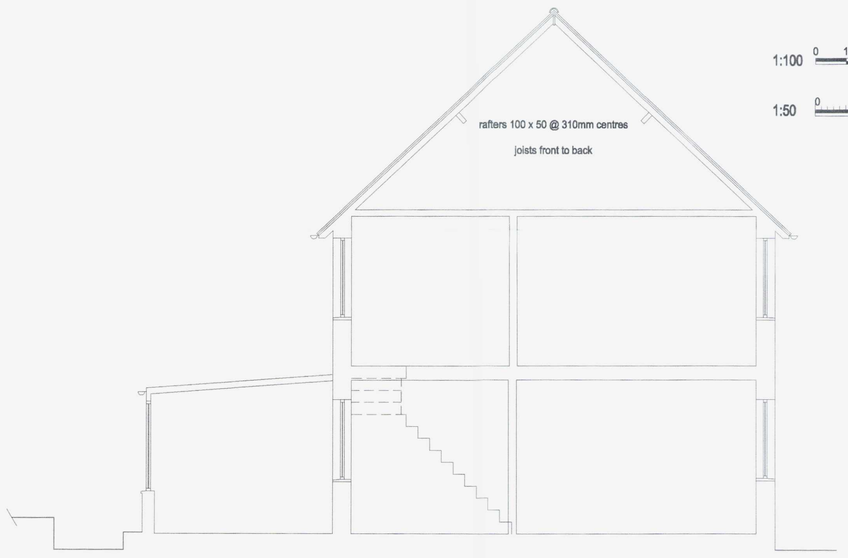

Existing Section A-A 1:50

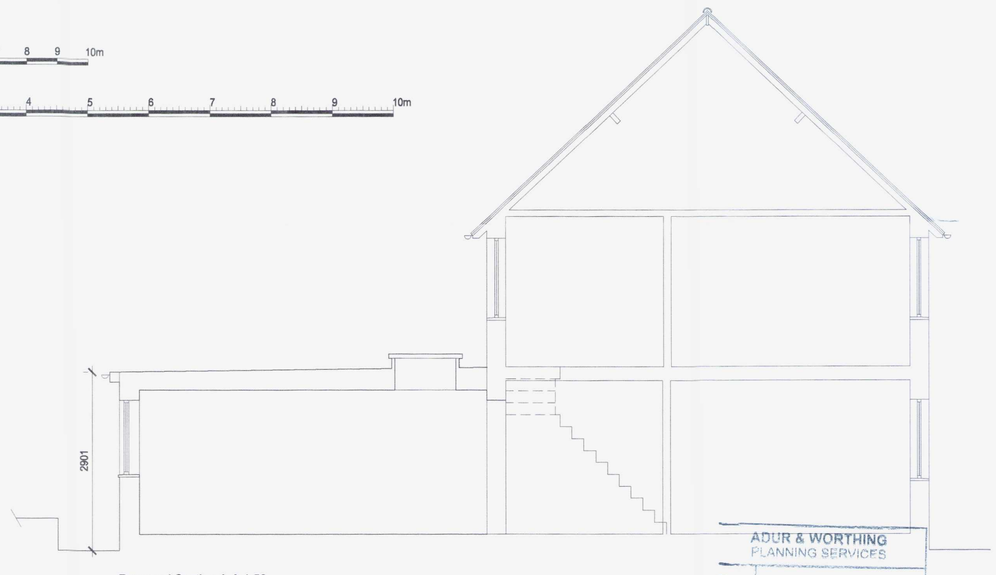

Proposed Section A-A 1:50

ADUR & WORTHING
PLANNING SERVICES
PLA... AWDM/ 0247/15
DATE
/AUTH 19 FEB 2015

amendments

bpm
Architectural Services Limited

client: Star Property

project: 37 King George Road
Shoreham
West Sussex
BN43 6YL

project ref: 1278 Drawing No. 01

drawing title: Existing and proposed floorplans, section and elevations

drawn by: C Darby

date: Feb 15 scale: 1:50/100@ A1

www.bpmnet.co.uk
info@bpmnet.co.uk

Do not scale drawing. Check all dimensions on site before work is commenced. All goods materials workmanship to conform with current building regs BS8 and COP's